LANDGATE COPY OF ORIGINAL NOT TO SCALE 23/09/2025 09:37 AM Request number: 68796029

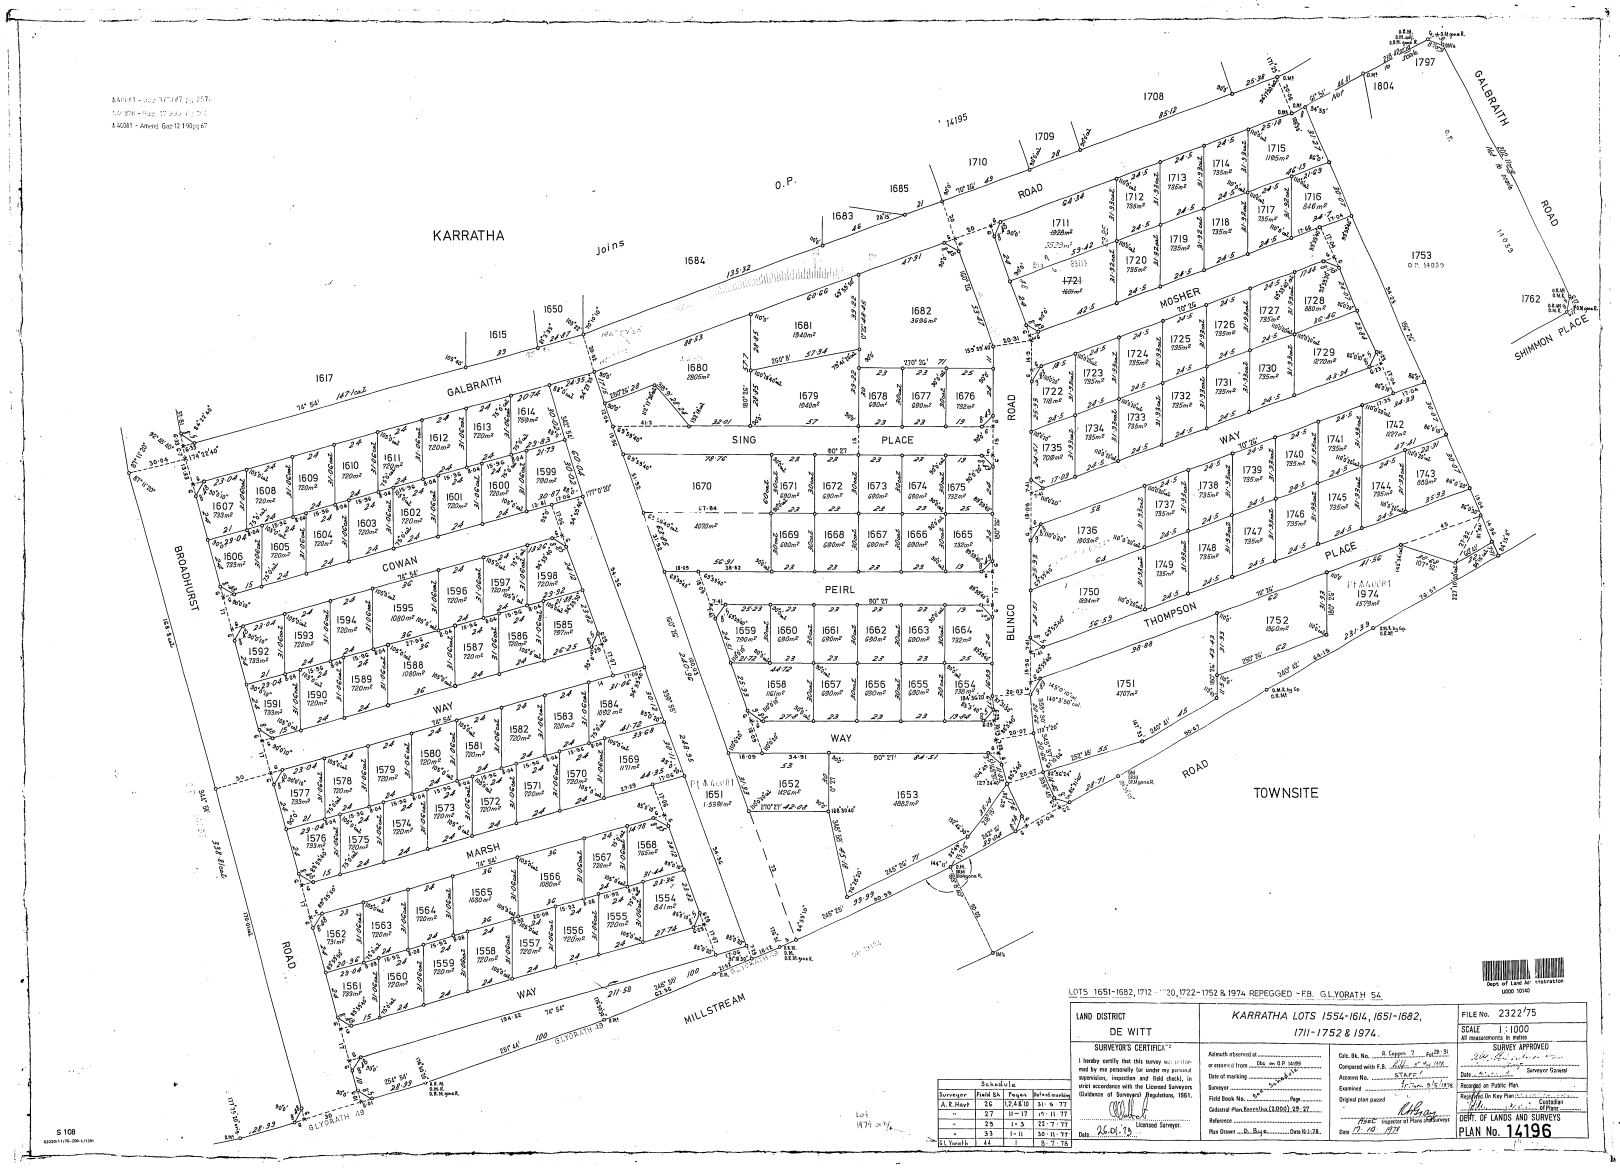

www.landgate.wa.gov.au