LANDGATE COPY OF ORIGINAL NOT TO SCALE 19/11/2026 10:11 AM Request number: 70674064
www.landgate.wa.gov.au

| ED/VER | AMENDMENT | BY | SIGNATURE | DATE |
|---|---|---|---|---|
| 1/2 | Reg 26A Notation Added | PD | | 22·4·02 |
| 2/2 | Easement distance amended (Lot 4690) | DOLA | | 25/9/02 |


AMENDMENT APPROVED
INSPECTOR OF PLANS & SURVEYS 25.9.02 DATE

A40314
4199
CP 16875

FOR INTERESTS & NOTIFICATIONS SEE SHEET 2

| LOT | FORMER PI/TENURE | ON PLAN\DIAGRAM | TITLE |
|---|---|---|---|
| LOTS 1-22, 24-32, 4690 | LOT 4678 | DP 29385 | LR 3125/740 |
| LOT 4691 | LOT 4680 | DP 29385 | LR 3125/742 |

REG 26A - Referencing Deferred
DOLA File 02593-1994-03R01

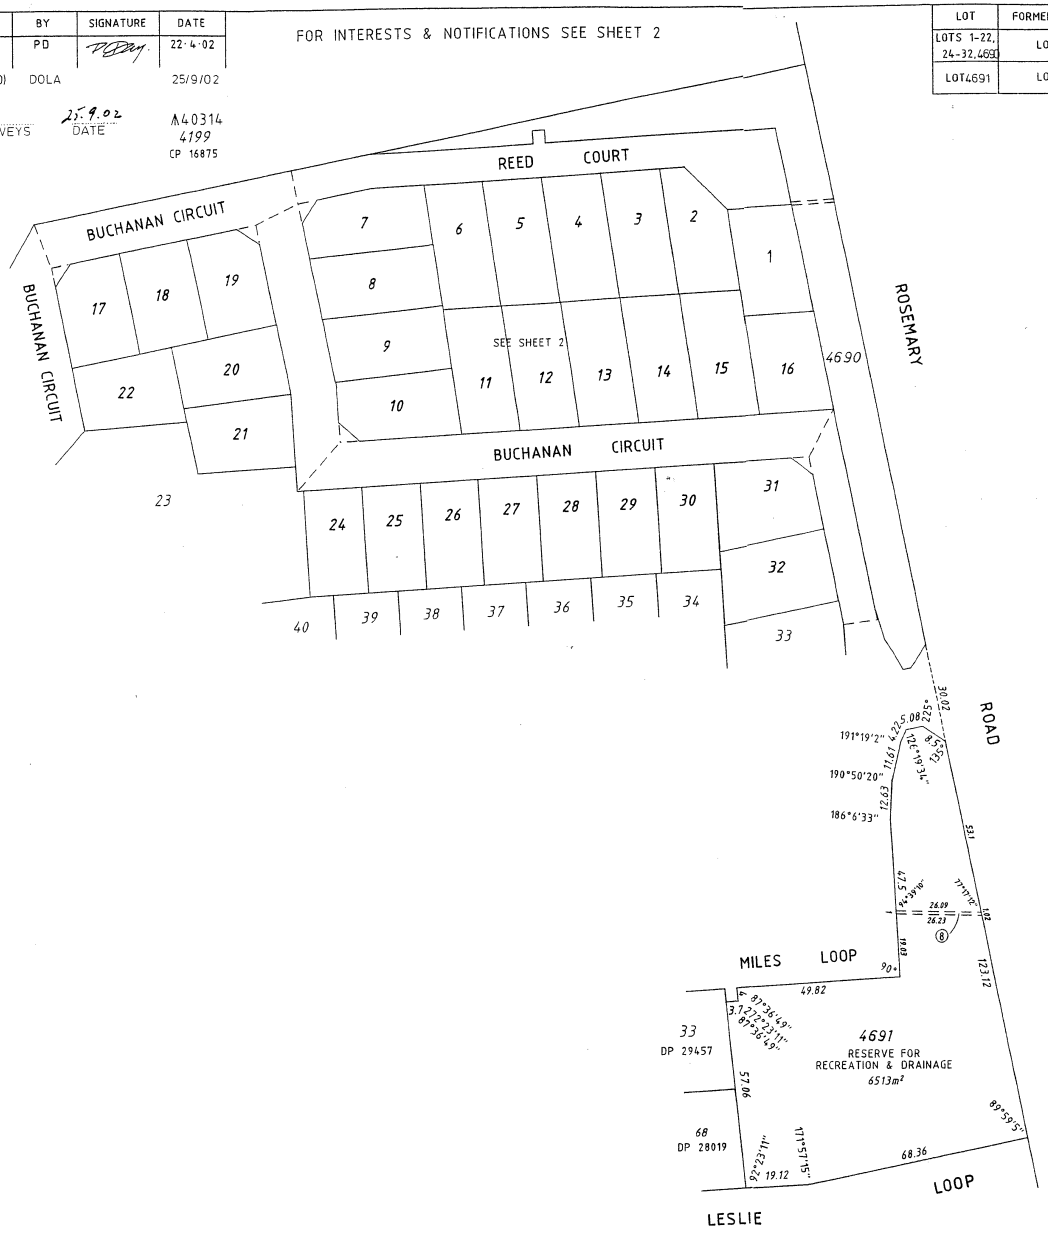


ALL DIMENSIONS SHOWN ON THIS SHEET ARE original

DP 31430 (01)

SUBDIVISION BY EARLY ISSUE PROCESS

WHELANS
133 Scarborough Beach Road, PO Box 99
Mount Hawthorn, 6016 Western Australia
Telephone (08) 9443 1511, Fax (08) 9444 3901
Email : whelans@whelans.com.au
FP-207538-006-VER 2.0

TYPE FREEHOLD
PURPOSE SUBDIVISION

PLAN OF

LOTS 1-22,24-32,4690,4691
ROADS & EASEMENTS

DISTRICT DE WITT
TOWNSITE KARRATHA
DOLA FILE
LOCAL AUTHORITY SHIRE OF ROEBOURNE
LOCALITY BAYNTON
INDEX ON BH65 (2) 28.26
PUBLIC

EARLY ISSUE YES/~~NO~~
FORMER TENURE SEE TABLE ABOVE
FIELD BOOK 85101 85258 (SAM 3291) (SAM 3380) 87318 46932

SCALE: 1:1000 ALL DISTANCES ARE IN METRES

SURVEYOR'S CERTIFICATE - Reg 54
I, BRIAN F.C. HILL
hereby certify that this is a correct representation of the survey and / or calculation from measurements recorded in the field book lodged for the purposes of this plan and that it complies with the relevant written law(s) in relation to which it is lodged.
Licensed Surveyor 4/4/02 Date

SURVEYOR'S CERTIFICATE - Compiled
I,
hereby certify that this compiled plan (a) is a correct and accurate representation of the survey(s) of subject land ; and
(b) is in accordance with the relevant law in relation to which it is lodged.
Licensed Surveyor Date

SURVEYING & DRAFTING BY
WHELANS SURVEY & MAPPING GROUP PTY LTD.
(08) 9443 1511 www.whelans.com.au

LODGED
DATE 11.4.2002
FEE PAID $1558
ASSESS No. 342062

TYPE OF VALIDATION
FULL AUDIT
LEGAL COMPONENT CBarro
DOCKET PLAN/DIAG 31148
CERTIFIED CORRECT 16/5/02
F.S.C. 39-2002

APPROVED BY WESTERN AUSTRALIAN PLANNING COMMISSION
FILE 116700
FOR CHAIRMAN
DATE 20/5/2002

IN ORDER FOR DEALINGS
SUBJECT TO
Sec 295(5) L.G.Act & Secs 20A & 27A T.P.&D Act
22.5.02
INSPECTOR OF PLANS & SURVEYS / AUTHORIZED LAND OFFICER DATE


APPROVED REG 26A
30.5.02
INSPECTOR OF PLANS & SURVEYS / AUTHORIZED LAND OFFICER DATE

DOLA
Department of LAND ADMINISTRATION

DEPOSITED PLAN
31430

SHEET 1 OF 2
EDITION 2 VERSION 2

DP 31430 (02)

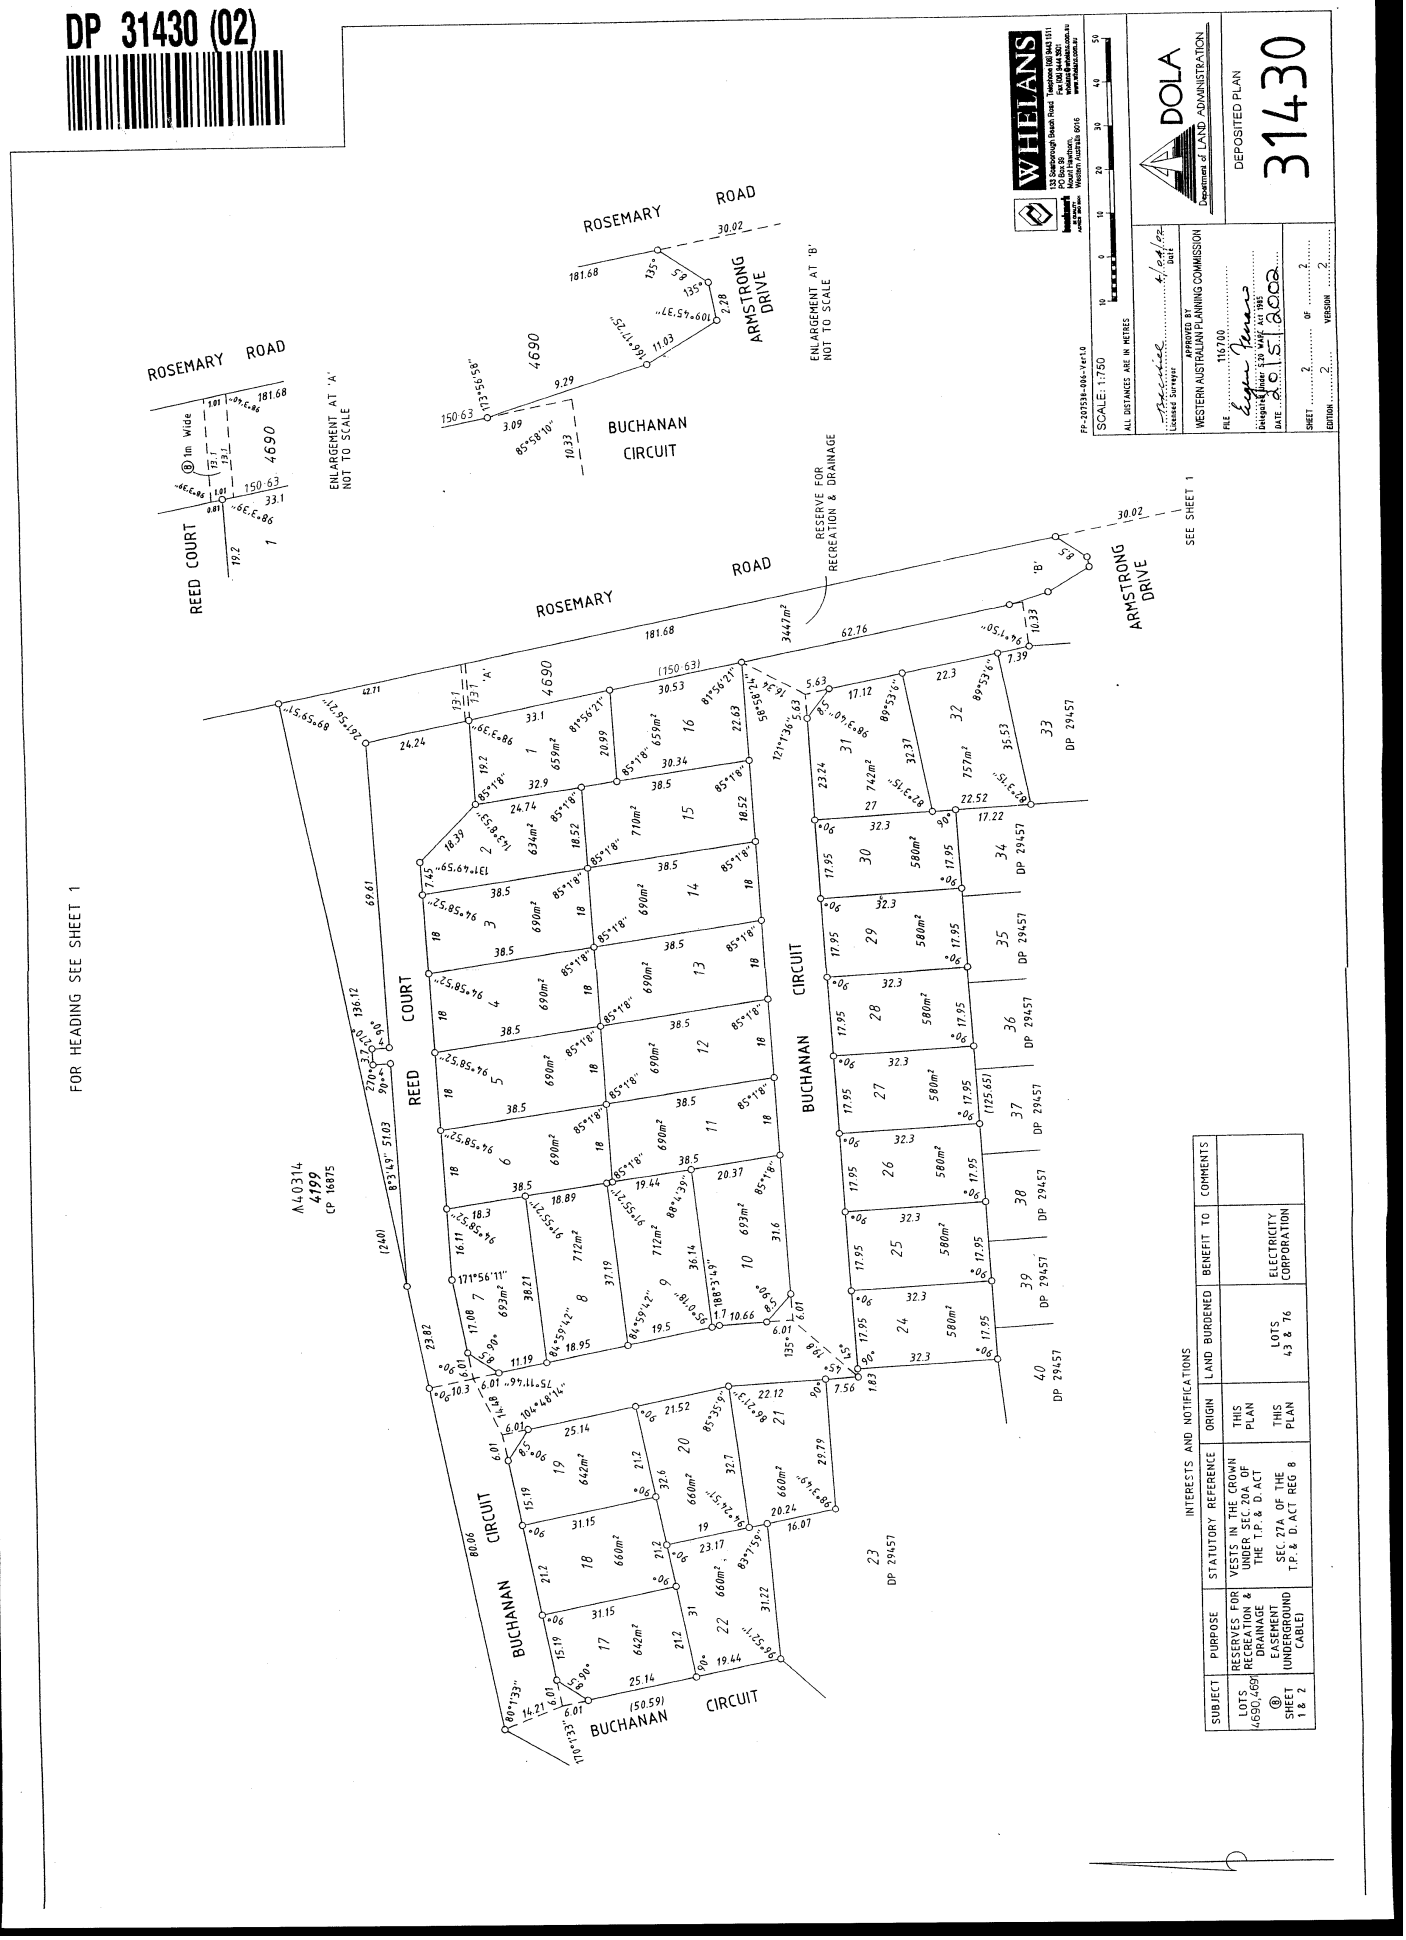


LANDGATE COPY OF ORIGINAL NOT TO SCALE 19/11/2026 10:11 AM Request number: 70674064

Landgate
www.landgate.wa.gov.au