


HELD BY LANDGATE
IN DIGITAL FORM ONLY.

FOR HEADING SEE SHEET 1
FOR INTERESTS AND NOTIFICATIONS SEE SHEET 4

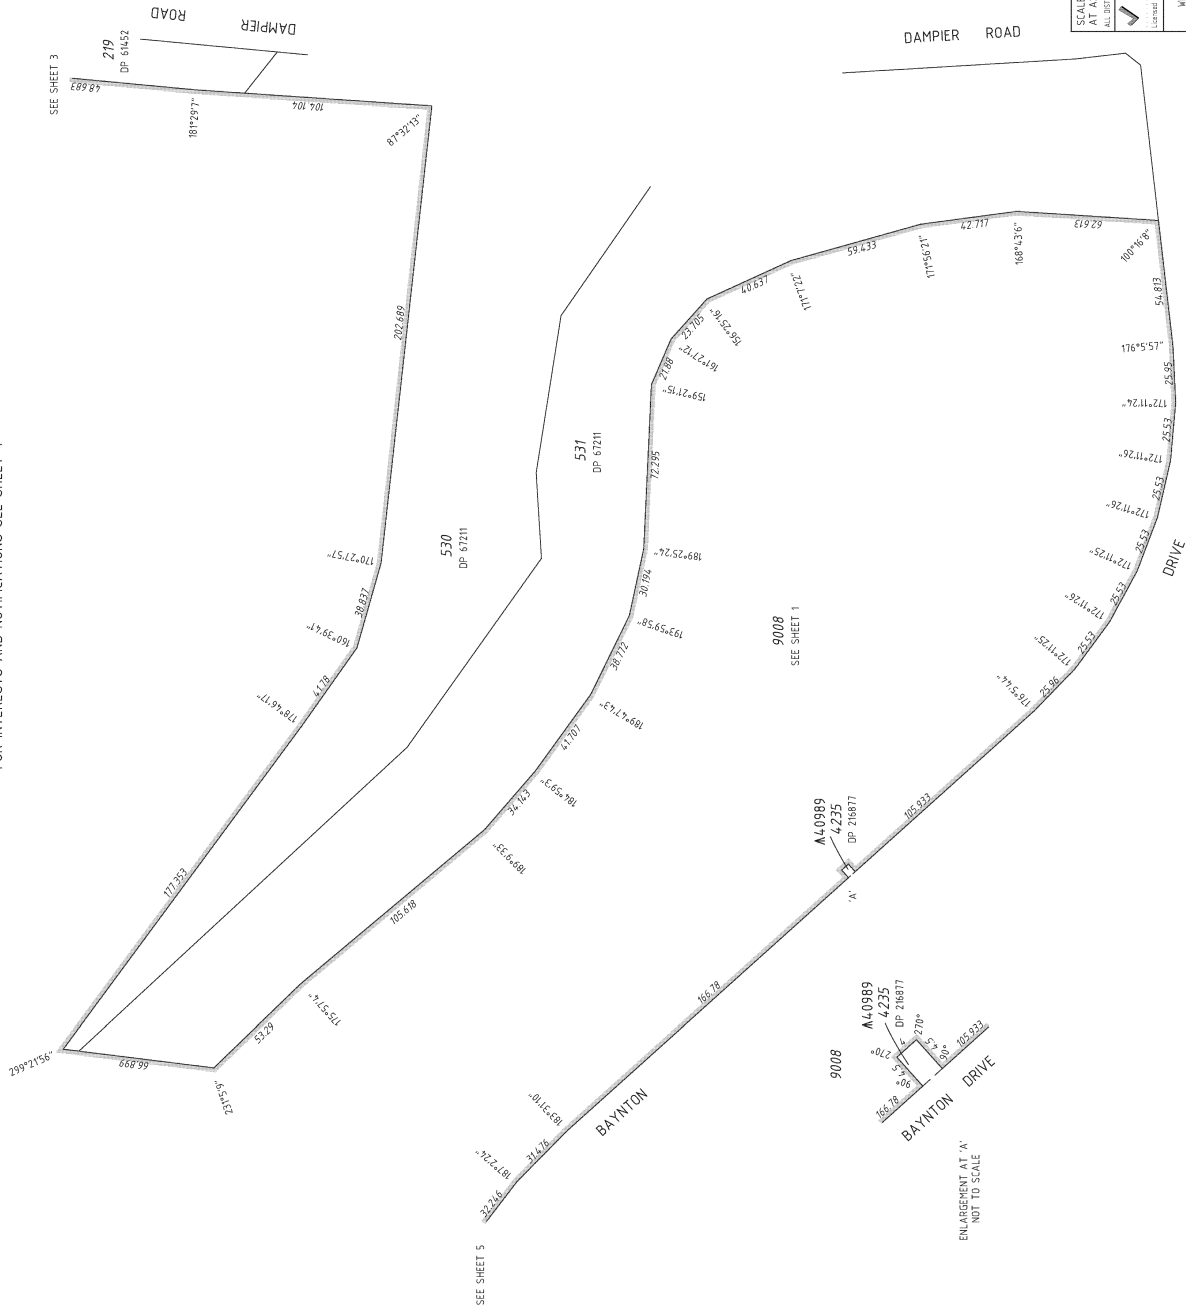

Scale 1:500
ALL DISTANCES ARE IN METRES
BY THE SURVEYOR

Scale 1:500
ALL DISTANCES ARE IN METRES
BY THE SURVEYOR




Landgate
Western Australian Land Information Authority

DEPOSITED PLAN
66566

FILE
SHEET 2 OF 4
VERSION 11

HELD BY LANDGATE
IN DIGITAL FORM ONLY.

FOR HEADING SEE SHEET 1
FOR INTERESTS AND NOTIFICATIONS SEE SHEET 4

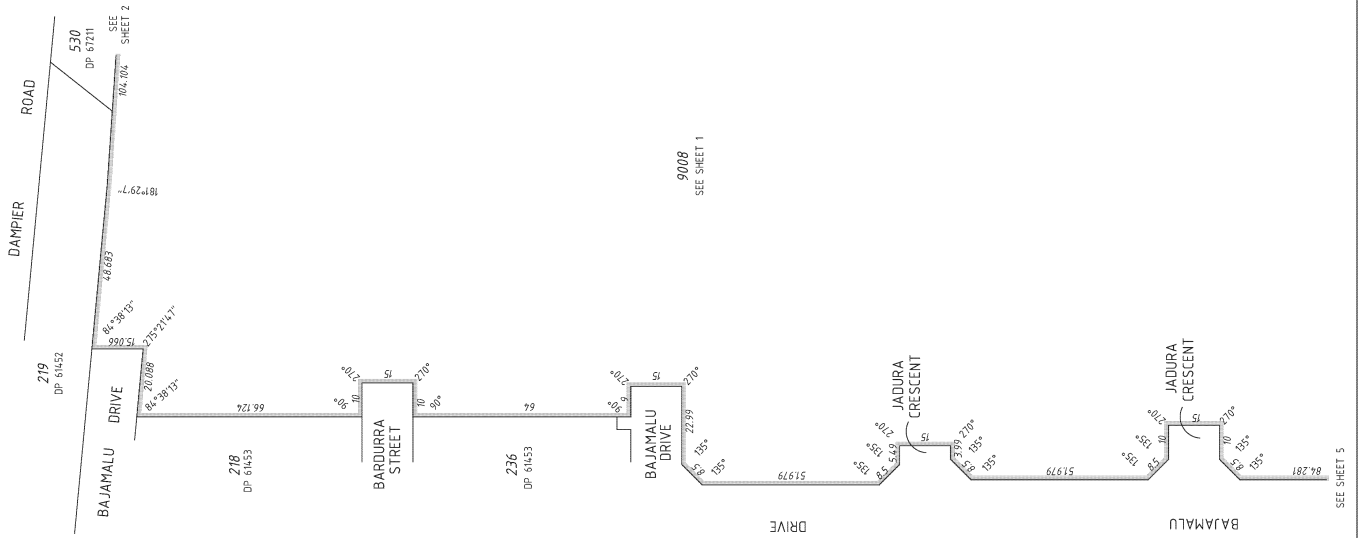

SCALE: 1:1000
AT A2 SIZE
ALL DIMENSIONS ARE IN METRES

WESTERN AUSTRALIAN PLANNING COMMISSION

FILE: 66566

DEPOSITED PLAN
66566

WESTERN AUSTRALIAN Land Information Authority


SHEET 3 OF 11
VERSION 4

HELD BY LANDGATE
IN DIGITAL FORM ONLY.

FOR HEADING SEE SHEET 1

INTERESTS AND NOTIFICATIONS

SUBJECT	PURPOSE	STATUTORY REFERENCE	ORIGIN	LAND BURDENED	BENEFIT TO	COMMENTS
(38)	EASEMENT (ELECTRICITY) SUPPLY	SEC 87 OF THE P & D ACT REG 33(G)	THIS PLAN	LOTS 148, 685, 500, 574, 614, 714, 744, 754, 779, 784, 795, 800	ELECTRICITY NETWORKS CORPORATION	
(32-A)	EASEMENT (ELECTRICITY) SUPPLY	SEC 87 OF THE P & D ACT REG 33(G)	THIS PLAN	LOT 815	ELECTRICITY NETWORKS CORPORATION	
(E) TO (F)	COVENANT	SEC 50 OF THE P & D ACT	THIS PLAN	LOTS 140-156	SHIRE OF ROEDBOURNE	NO VEHICLE ACCESS TO THAMU LANE, MUJIRA RAMBLE THANDRA ROAD
(G) TO (H)	COVENANT	SEC 50 OF THE P & D ACT	THIS PLAN	LOTS 503-515	SHIRE OF ROEDBOURNE	NO VEHICLE ACCESS TO THAMU LANE, MUJIRA RAMBLE THANDRA ROAD
(J) TO (I)	COVENANT	SEC 50 OF THE P & D ACT	THIS PLAN	LOTS 725-739	SHIRE OF ROEDBOURNE	NO VEHICLE ACCESS TO THAMU LANE, MUJIRA RAMBLE & BAJAMALU DRIVE
(K) TO (L)	COVENANT	SEC 50 OF THE P & D ACT	THIS PLAN	LOTS 482-486	SHIRE OF ROEDBOURNE	NO VEHICLE ACCESS TO MARRIMARRI PARADE, THANDRA ROAD & BAJAMALU DRIVE
(N) TO (M)	COVENANT	SEC 50 OF THE P & D ACT	THIS PLAN	LOTS 791-796	SHIRE OF ROEDBOURNE	NO VEHICLE ACCESS TO MARRIMARRI PARADE & BAJAMALU DRIVE
(O) TO (P)	COVENANT	SEC 50 OF THE P & D ACT	THIS PLAN	LOTS 798-804	SHIRE OF ROEDBOURNE	NO VEHICLE ACCESS TO MARRIMARRI PARADE
(Q) TO (R)	COVENANT	SEC 50 OF THE P & D ACT	THIS PLAN	LOTS 757-774	SHIRE OF ROEDBOURNE	NO VEHICLE ACCESS TO BAYTON DRIVE & MUJIRA RAMBLE
(S) TO (T)	COVENANT	SEC 50 OF THE P & D ACT	THIS PLAN	LOTS 775-788	SHIRE OF ROEDBOURNE	NO VEHICLE ACCESS TO MARRIMARRI PARADE & MANGGURU LANE
(U) TO (V)	COVENANT	SEC 50 OF THE P & D ACT	THIS PLAN	LOTS 805-811	SHIRE OF ROEDBOURNE	NO VEHICLE ACCESS TO BAYTON DRIVE & MANGGURU LANE
(W) TO (X)	COVENANT	SEC 50 OF THE P & D ACT	THIS PLAN	LOTS 766-768, 813 & 814	SHIRE OF ROEDBOURNE	NO VEHICLE ACCESS TO BAYTON DRIVE & BAJAMALU DRIVE
(Y) TO (Z)	COVENANT	SEC 50 OF THE P & D ACT	THIS PLAN	LOTS 487-499	SHIRE OF ROEDBOURNE	NO VEHICLE ACCESS TO BAYTON DRIVE & THAMU LANE
LOT 789	RESERVE FOR RECREATION	VESTS IN THE CROWN UNDER SEC 52 OF THE P & D ACT	THIS PLAN			
LOT 790	RESERVE FOR RECREATION & DRAINAGE	VESTS IN THE CROWN UNDER SEC 52 OF THE P & D ACT	THIS PLAN			
LOTS 797, 812 & 815	RESERVE FOR DRAINAGE	VESTS IN THE CROWN UNDER SEC 52 OF THE P & D ACT	THIS PLAN			

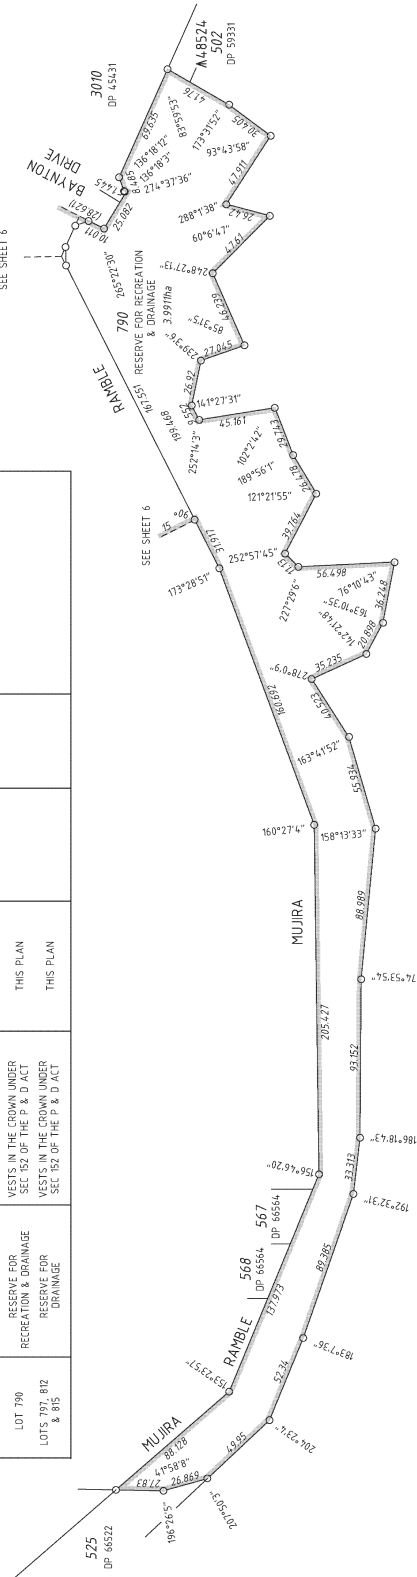

FP-REPL-20A-REV 2.0

SCALE 1:2000
AT A2 SIZE
ALL DISTANCES ARE IN METRES

520
DP 66522

Landgate
Western Australian Land Information Authority


DEPOSITED PLAN
66566

FILE

SHEET
4 OF 11

VERSION
4

HELD BY LANDGATE
IN DIGITAL FORM ONLY.

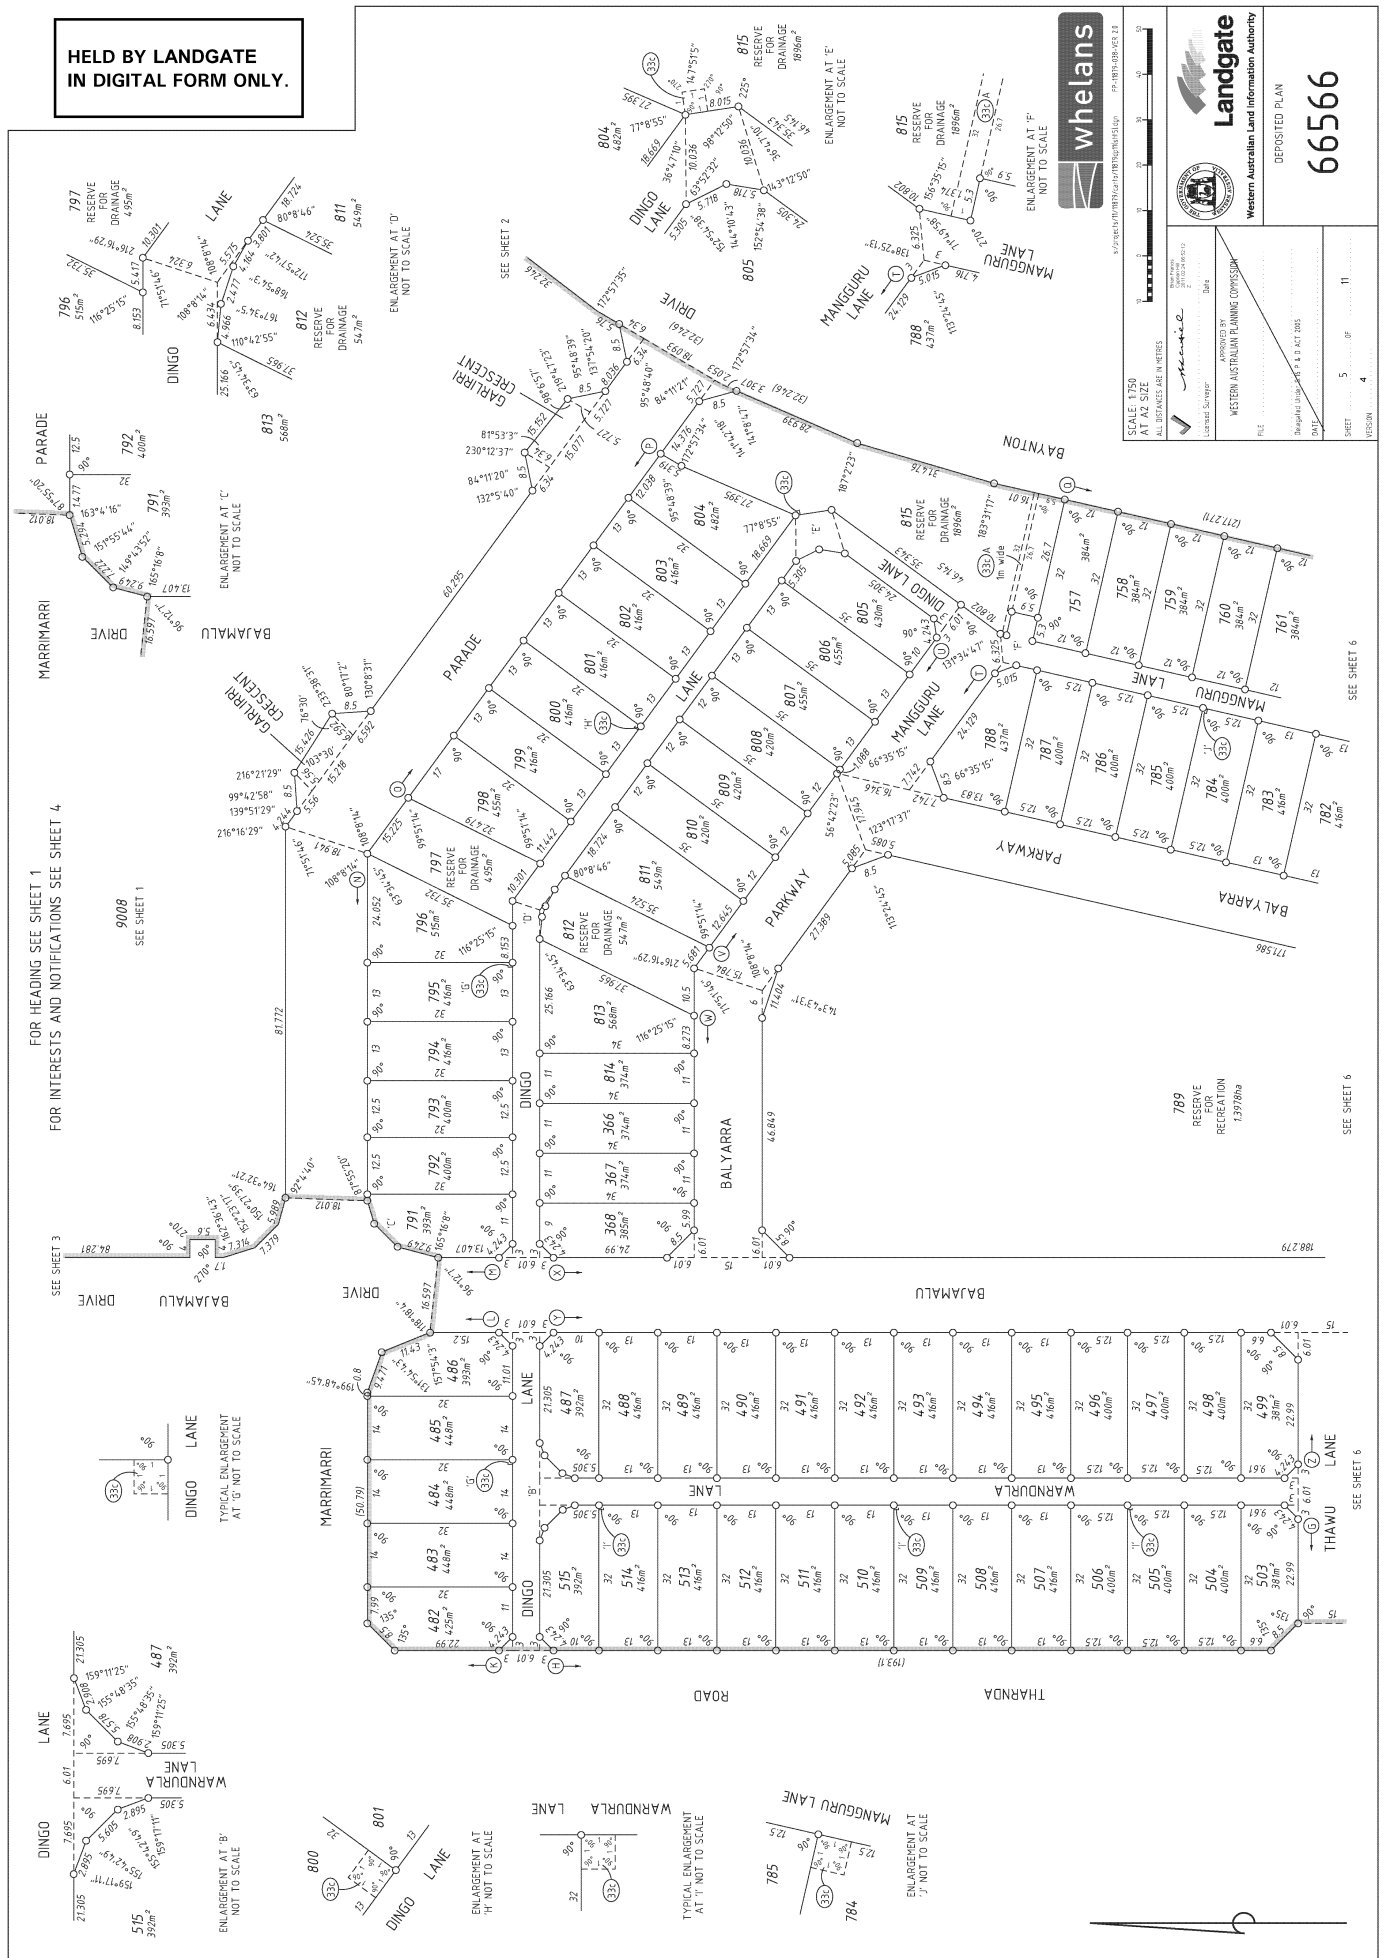

HELD BY LANDGATE
IN DIGITAL FORM ONLY.




Whelans



DEPOSITED PLAN
66566

SURVEYORS CERTIFICATE - Reg 54
NEIL WILLIAM FARNWORTH
Date: 2011.04.12
2012.07.2

SHET 7 0 11
VERSION 4

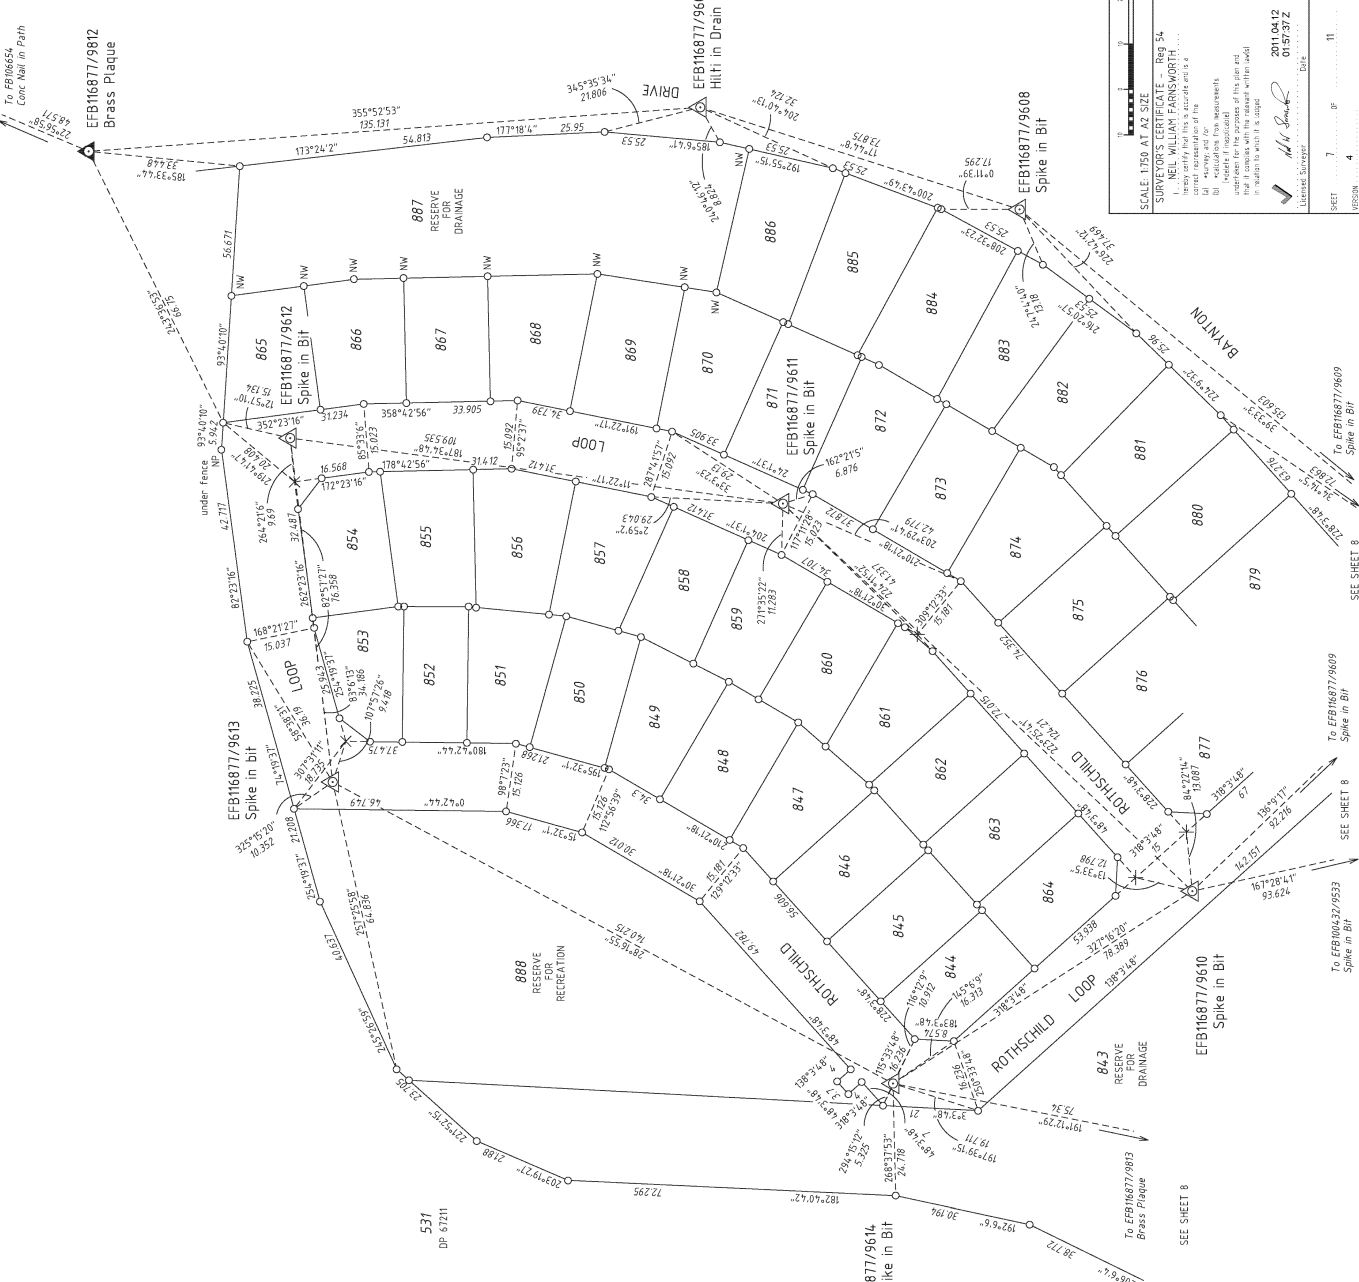

FOR HEADING SEE SHEET 1
FOR INTERESTS AND NOTIFICATIONS SEE SHEET 4

SURVEY INFORMATION ONLY

FINAL SURVEY SHEET
SURVEY CARRIED OUT UNDER REG26A
SPECIAL SURVEY AREA GUIDELINES

- Denotes Standard Survey Mark
- Denotes Permanent Survey Mark
- Denotes Permanent Control Mark
- Denotes Temporary Control Mark
- Denotes Peg
- X Spike
- DHP - Drill Hole & Paint HP - Hill Nail & Plate
- DHS - Drill Hole in Solid Rock DHR - Drill Hole in Ringbeam
- NP - Nail & Plate NW - Nail & Plate on Wall

THIS SUBDIVISION AT THE TIME OF SURVEY
MAY CONTAIN RETAINING WALLS WHICH
ARE ALL LOCATED WITHIN THE HIGH (OR LOW) LOT/S


THIS SHEET ALSO APPLIES TO LOTS
CREATED ON DP 66688
PROJECT GRID IS KAR 94

SURVEY SHEET AUDITED
DATE: 24/06/2011 EM
DOCKET: 35188-2010/02

HELD BY LANDGATE
IN DIGITAL FORM ONLY.



REGISTERED
SURVEYORS
WESTERN AUSTRALIA

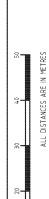

Western Australian Land Information Authority

DEPOSITED PLAN

66566

SCALE 1:750 AT A2 SIZE
SURVEYORS CERTIFICATE - REG 54
NEL WILLIAM FARMISWORTH

2011.04.12
10:30:12

11

4

SURVEY SHEET AUDITED
DATE: 24/06/2011
DOCKET: 35188-201002

FOR HEADING SEE SHEET 1
FOR INTERESTS AND NOTIFICATIONS SEE SHEET 4

SURVEY INFORMATION ONLY


FINAL SURVEY SHEET
SURVEY CARRIED OUT UNDER REG26A
SPECIAL SURVEY AREA GUIDELINES

- Denotes Standard Survey Mark
- Denotes Permanent Survey Mark
- Denotes Permanent Control Mark
- Denotes Temporary Control Mark
- Denotes Peg
- Denotes Spike

- DHP - Drill Hole & Paint
- DHS - Drill Hole in Solid Rock
- NP - Nail & Plate
- HP - Hilt Nail & Plate
- DHR - Drill Hole in Ringham
- NW - Nail & Plate on Wall


THIS SUBDIVISION AT THE TIME OF SURVEY
MAY CONTAIN RETAINING WALLS WHICH
ARE ALL LOCATED WITHIN THE HIGH (OR LOW) LOT/S

THIS SHEET ALSO APPLIES TO LOTS
CREATED ON DP 66688
PROJECT GRID IS KAR 94

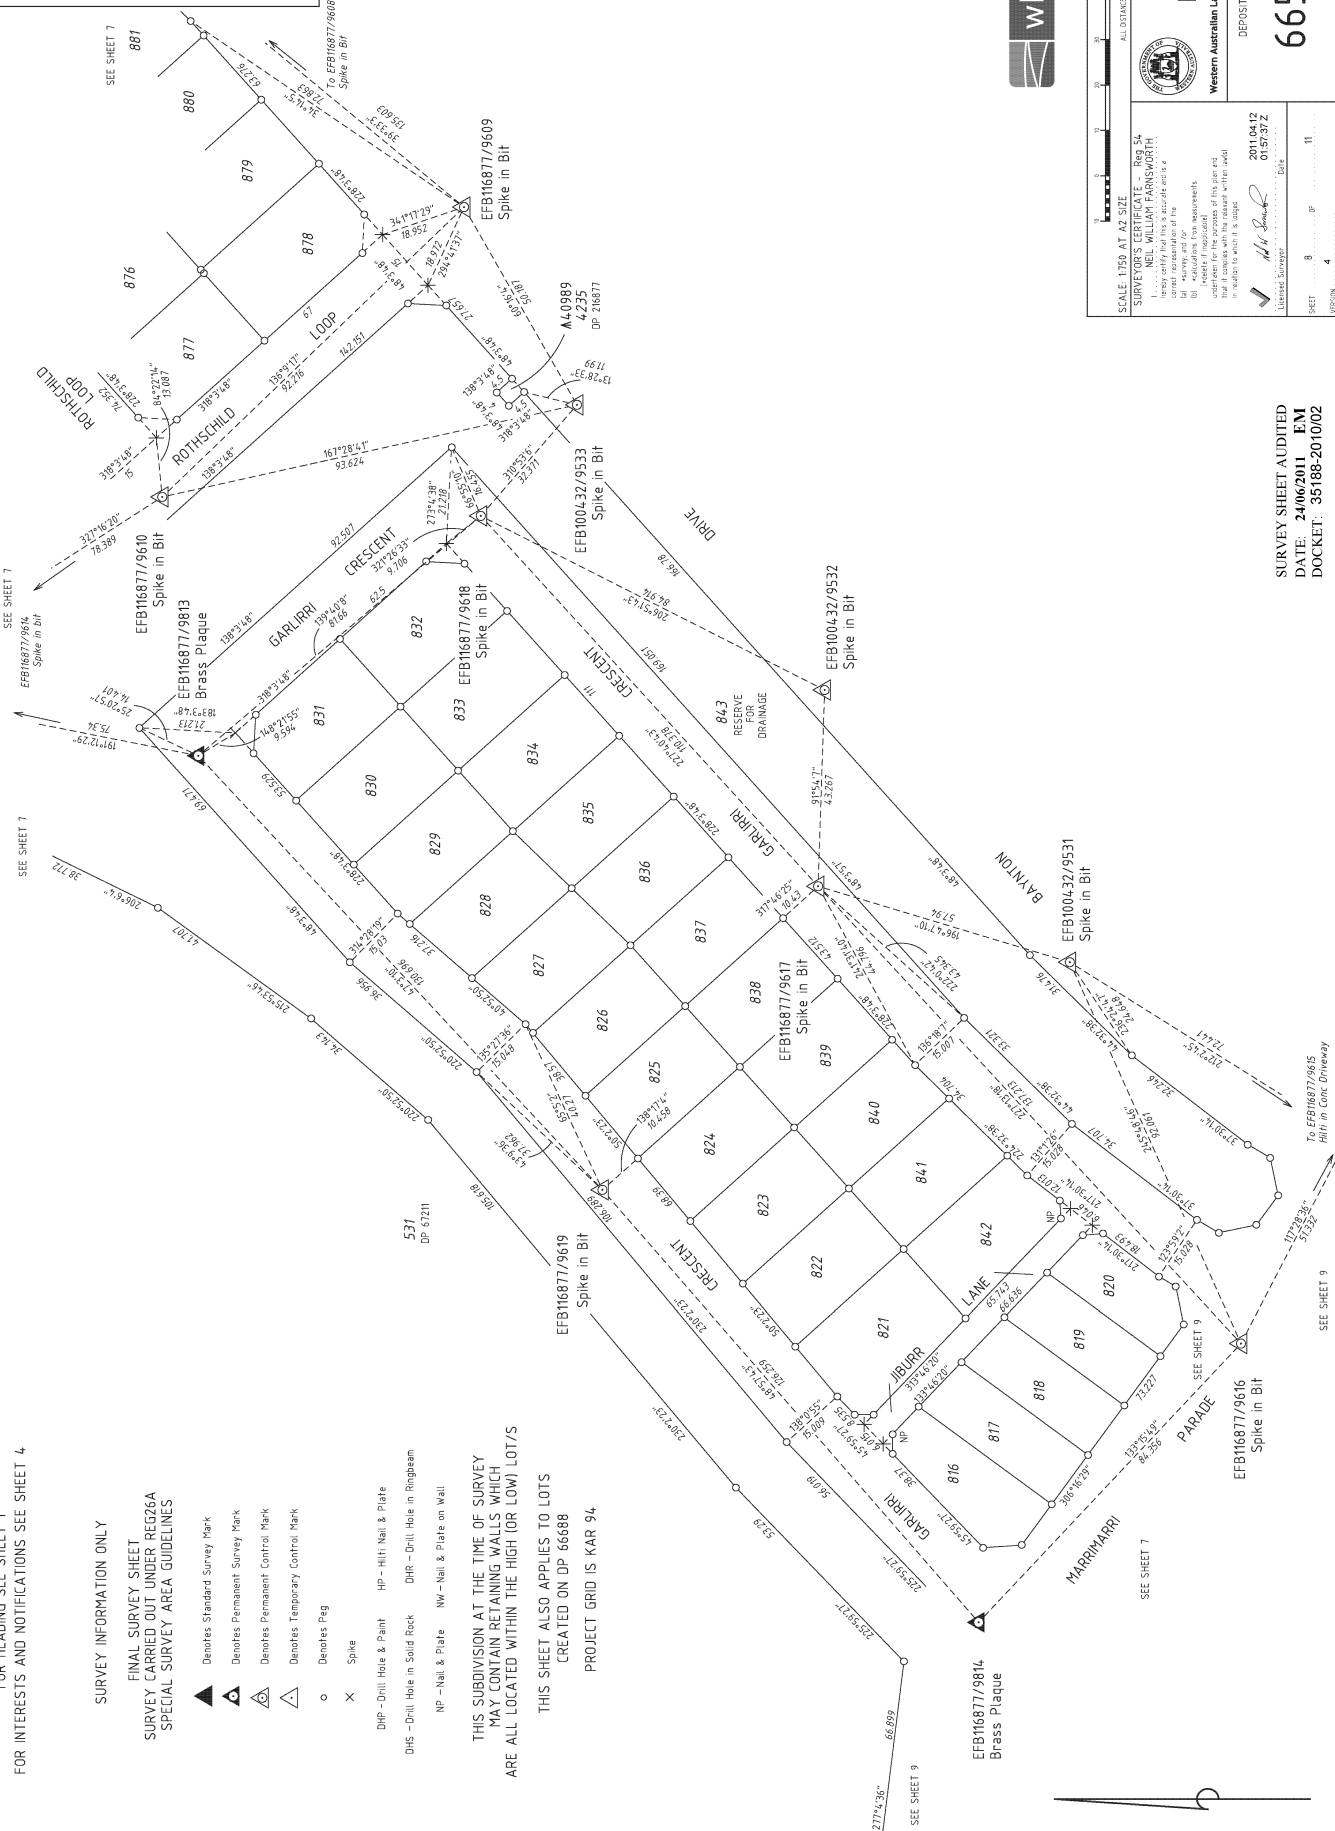

HELD BY LANDGATE
IN DIGITAL FORM ONLY.

FOR HEADING SEE SHEET 1
FOR INTERESTS AND NOTIFICATIONS SEE SHEET 4

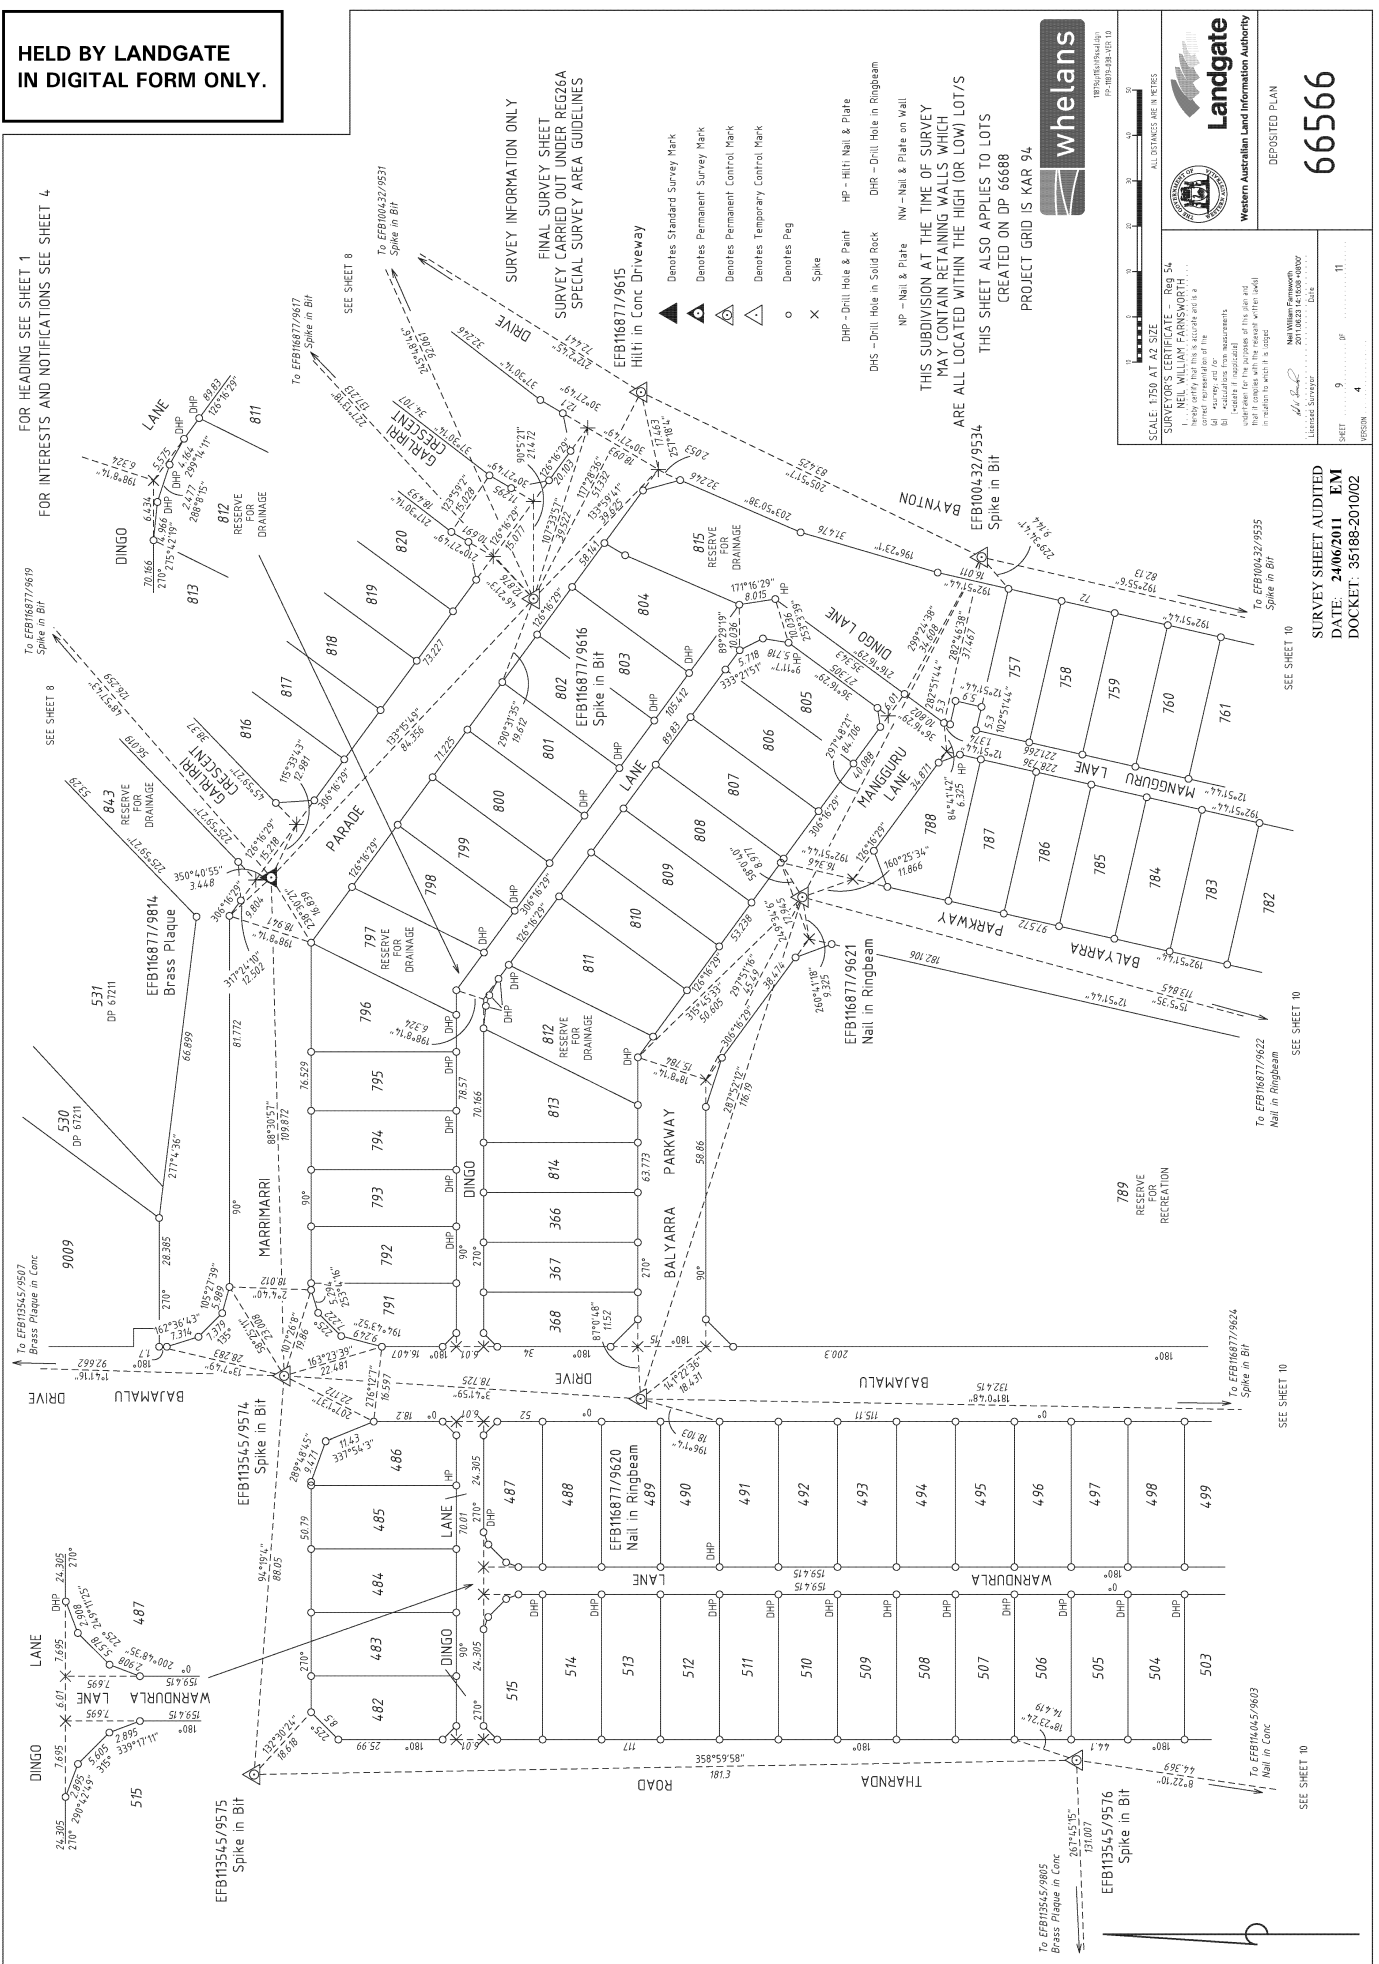

HELD BY LANDGATE
IN DIGITAL FORM ONLY.



180°




Western Australian Land Information Authority

DEPOSITED PLAN
66566


SURVEYOR'S CERTIFICATE - REG 54
NEIL WILLIAM FARMSWORTH
VERSION 4

SURVEY SHEET AUDITED
DATE: 24/06/2011 EM
DOCKET: 35188-2010/02

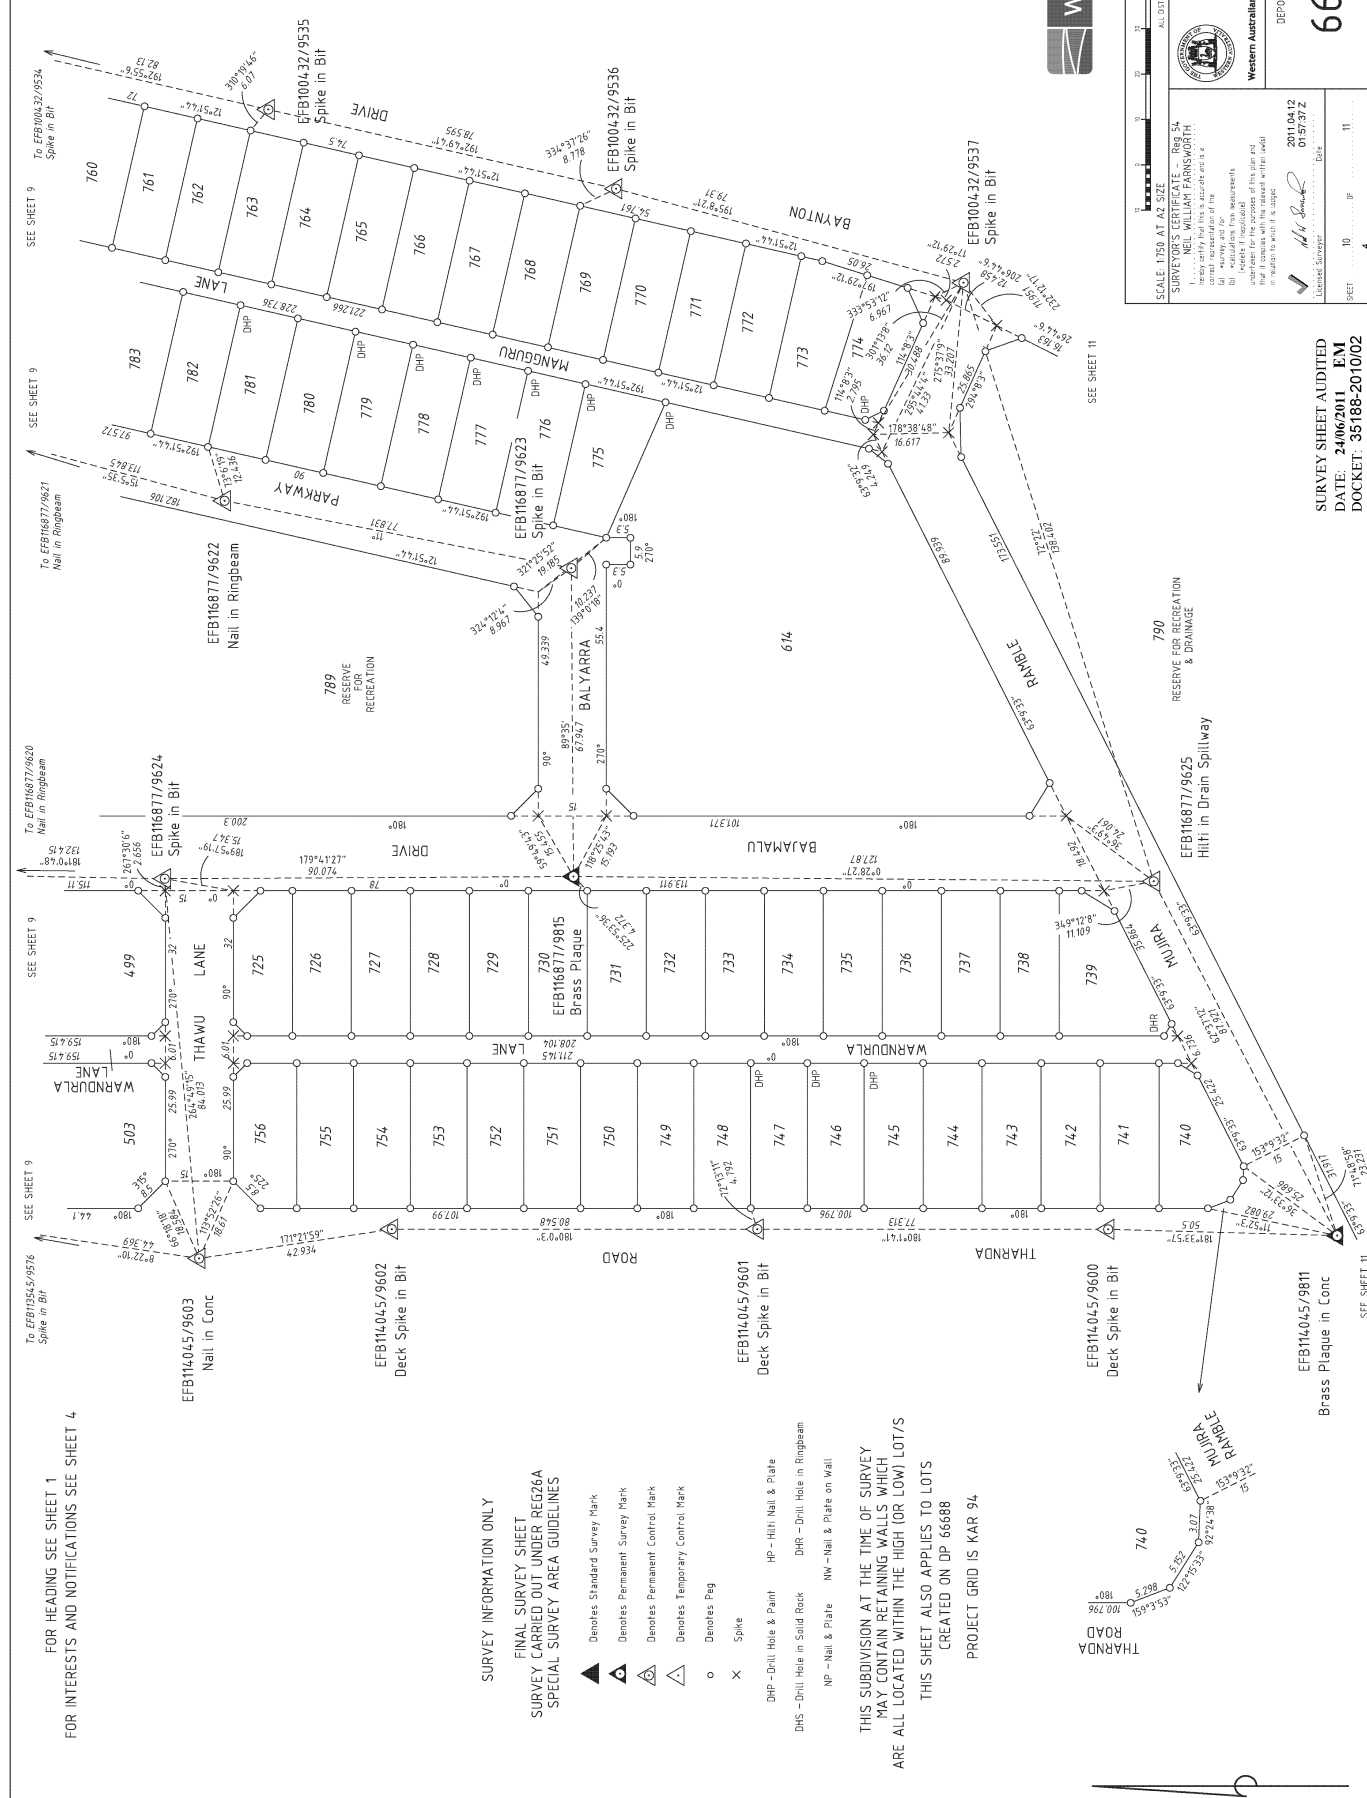

HELD BY LANDGATE
IN DIGITAL FORM ONLY.

FOR HEADING SEE SHEET 1
FOR INTERESTS & NOTIFICATIONS SEE SHEET 4

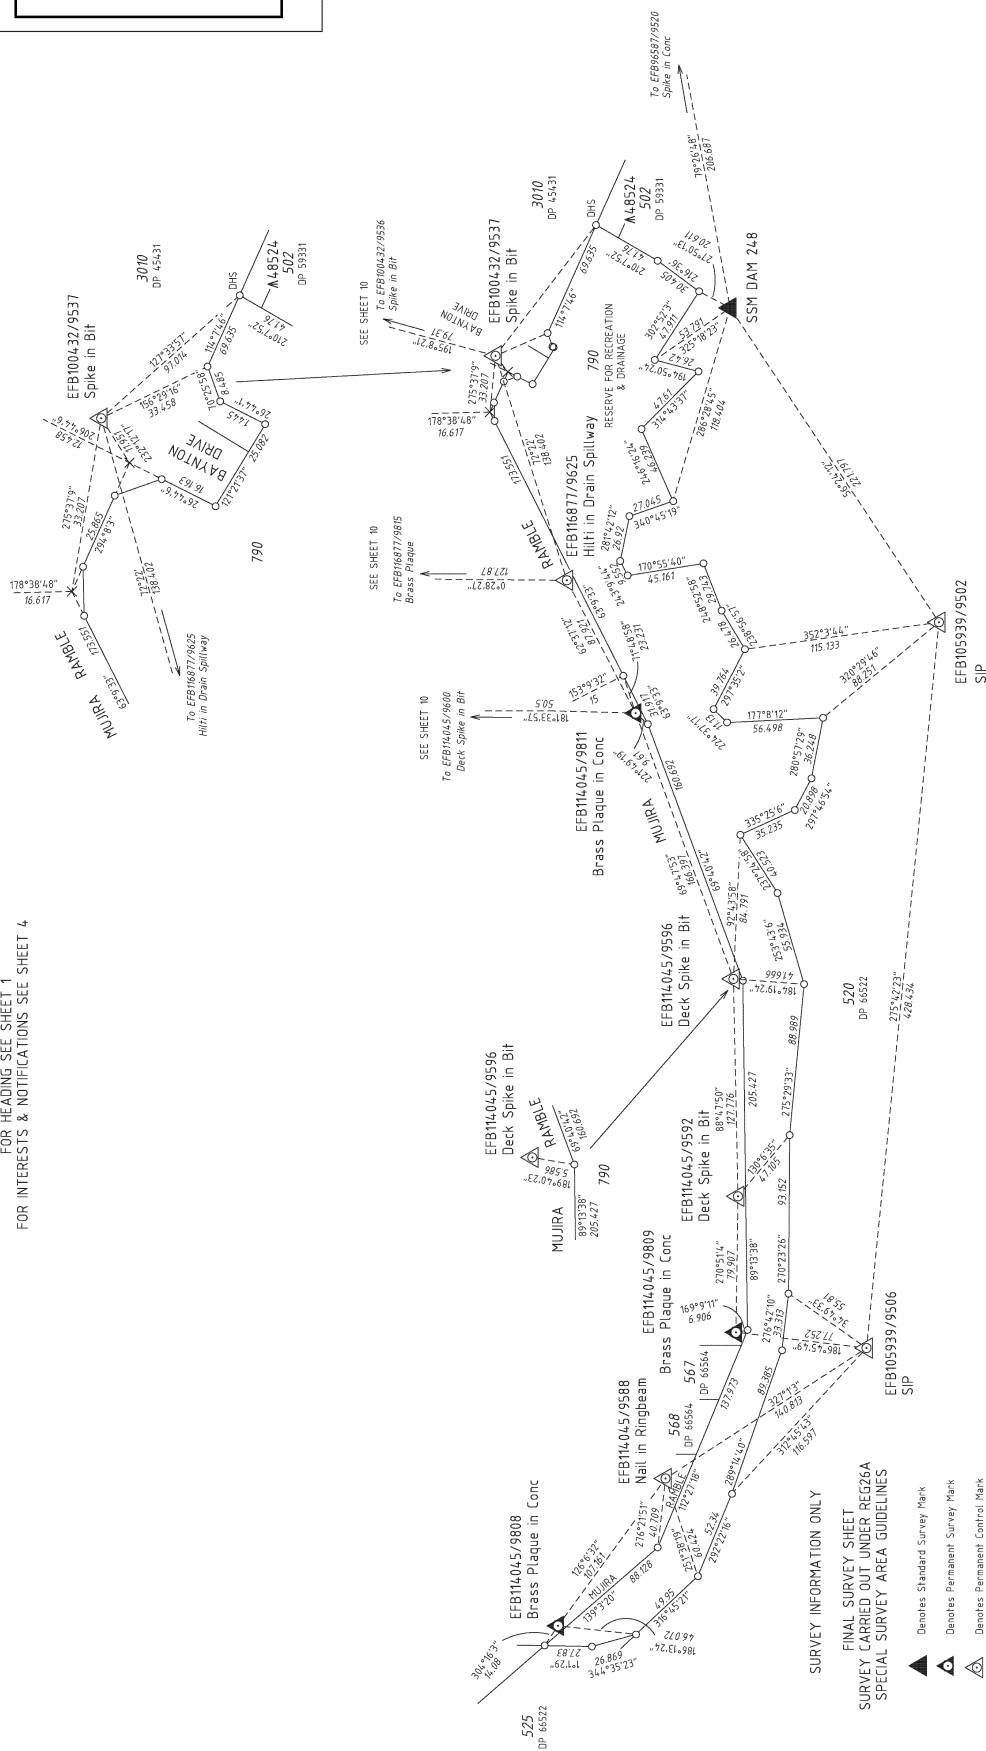

SURVEY INFORMATION ONLY

FINAL SURVEY SHEET

SURVEY CARRIED OUT UNDER REG2

SPECIAL SURVEY AREA GUIDELINE

	Denotes Standard Survey Mark
	Denotes Permanent Survey Mark
	Denotes Permanent Control Mark
	Denotes Temporary Control Mark
	Denotes Peg
	Spike

DHP – Drill Hole & Paint
DHS – Drill Hole in Solid Rock
HP – Hilti Nail & Plate
DHR – Drill Hole in Ringbeam
NP – Nail & Plate
NW – Nail & Plate on Wall

THIS SUBDIVISION AT THE TIME OF SURVEY
MAY CONTAIN RETAINING WALLS WHICH
ARE ALL LOCATED WITHIN THE HIGH (OR LOW) LOT/S

THIS SHEET ALSO APPLIES TO LOTS
CREATED ON DP 66688
PROJECT GRID IS KAR 94



97901551155al.dgn



ALL DISTANCES ARE IN METRES



Landgate

Western Australian Land Information Authority

DEPOSITED PLAN


SURVEY SHEET AUDITED
DATE: 24/06/2011 EM
DOCKET: 35188-2010/02


ed Surveyor
Date

11
or
11

100