

TYPE: FREEHOLD SUBDIVISION PLAN OF

LOTS 201-214, 220 EASEMENT, ROAD WIDENING & ROADS

DISTRICT: DE WITT TOWNSHIP KARARATHA DOLA FILE: SHIRE OF ROEBOURNE LOCAL AUTHORITY: PHILLIPS WELL LOCALITY: ON INDEX: BH45 (2) 28 27 FIELD BOOK: 85102 95143

SSA YES/NO: FORMER TENURE: LOT 3001 DP 44809

SCALE: 1:500 AT A2 SIZE


LOGGED: 23-Feb-05 DATE: 23-Feb-05 TYPE OF VALUATION: WESTERN AUSTRALIAN PLANNING COMMISSION

DEED: DP 44066 DEED NO: 447243

IN ORDER FOR DEALINGS

SUBJECT TO: Dealing on DP 44809, Sec 205(3) of LGA, Sec 20A, Sec 27A & Sec 28(3) of T.P.O. Act.

J. Bohanowski 23.3.05

FOR INSPECTOR OF PLANS & SURVEYS / AUTHORIZED LAND OFFICER: APPROVED: REG 26A (4/11) DATE: 6.4.05


DEPARTMENT OF LAND INFORMATION

DEPOSITED PLAN: 44810 ORIGINAL

SHEET: 1 OF 2

INTERESTS AND NOTIFICATIONS				
SUBJECT	PURPOSE	STATUTORY REFERENCE	ORIGIN	LAND BURDENED
LOT 209	RESERVE FOR RECREATION	SEC 21A OF THE T.P.O. ACT REG 6	THIS PLAN	LOTS 209 & 220
LOT 220	RESERVE FOR DRAINAGE	VESTS IN THE CROWN UNDER SEC 20A, TPAD ACT	THIS PLAN	

ED/VER	AMENDMENT	BY	SIGNATURE	DATE
1/2	SURVEY SHEET (ALSO SHOWING NON STANDARD MARKING BEING SHEET 2 NOW LODGED)	DLI		4/14/05

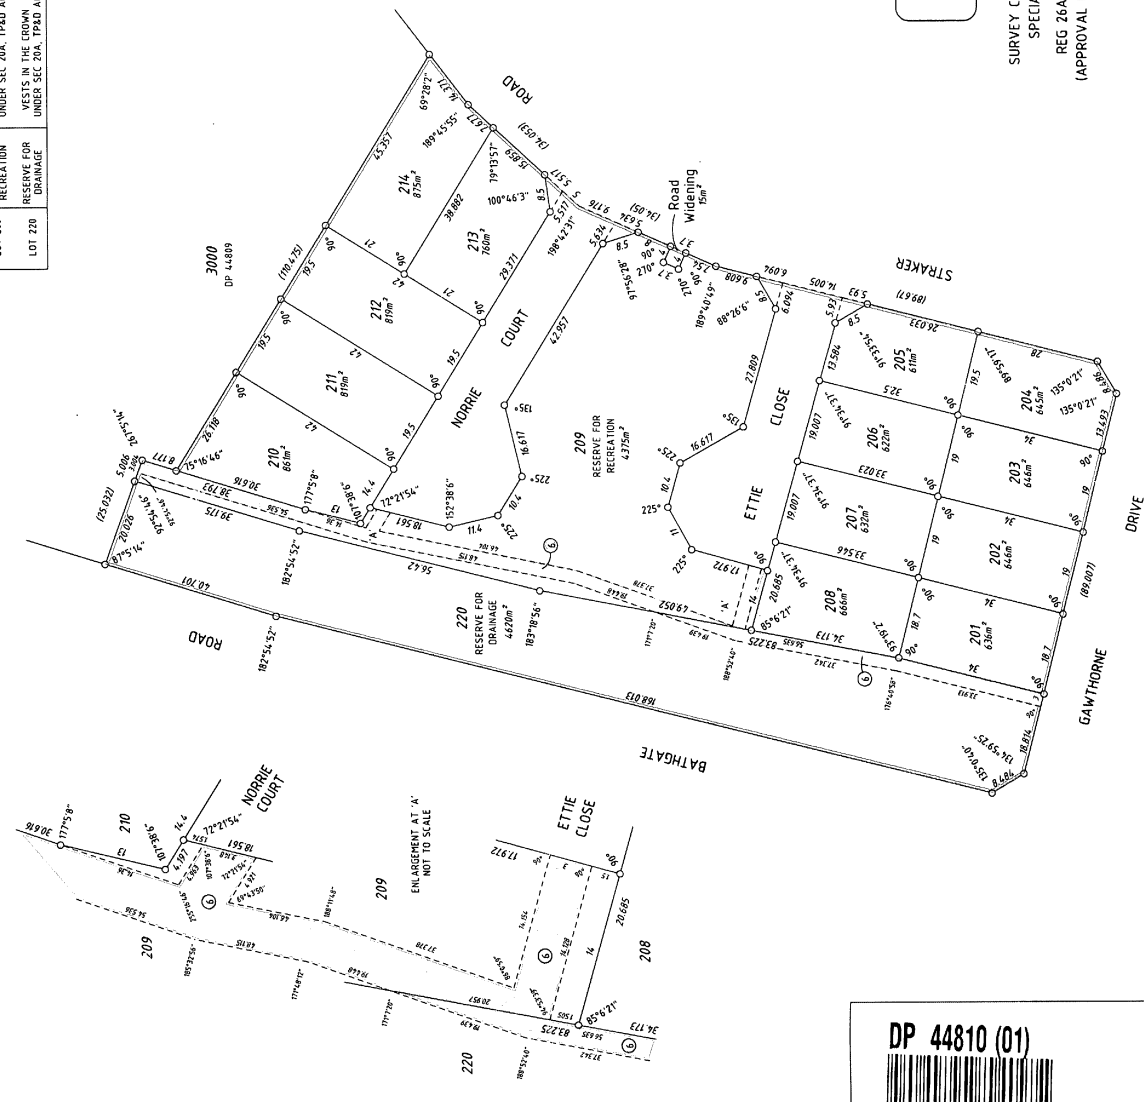


SPECIAL SURVEY AREA SUBDIVISION

SURVEY CARRIED OUT UNDER REG 26A (4) SPECIAL SURVEY AREA GUIDELINES REG 26A(1) - FINAL MARKING DEFERRED (APPROVAL ID 013-05 DLI FILE 00955-2003/07)



FINAL SURVEY SHEET
FOR HEADING SEE SHEET 1
FOR INTERESTS & NOTIFICATIONS SEE SHEET 1

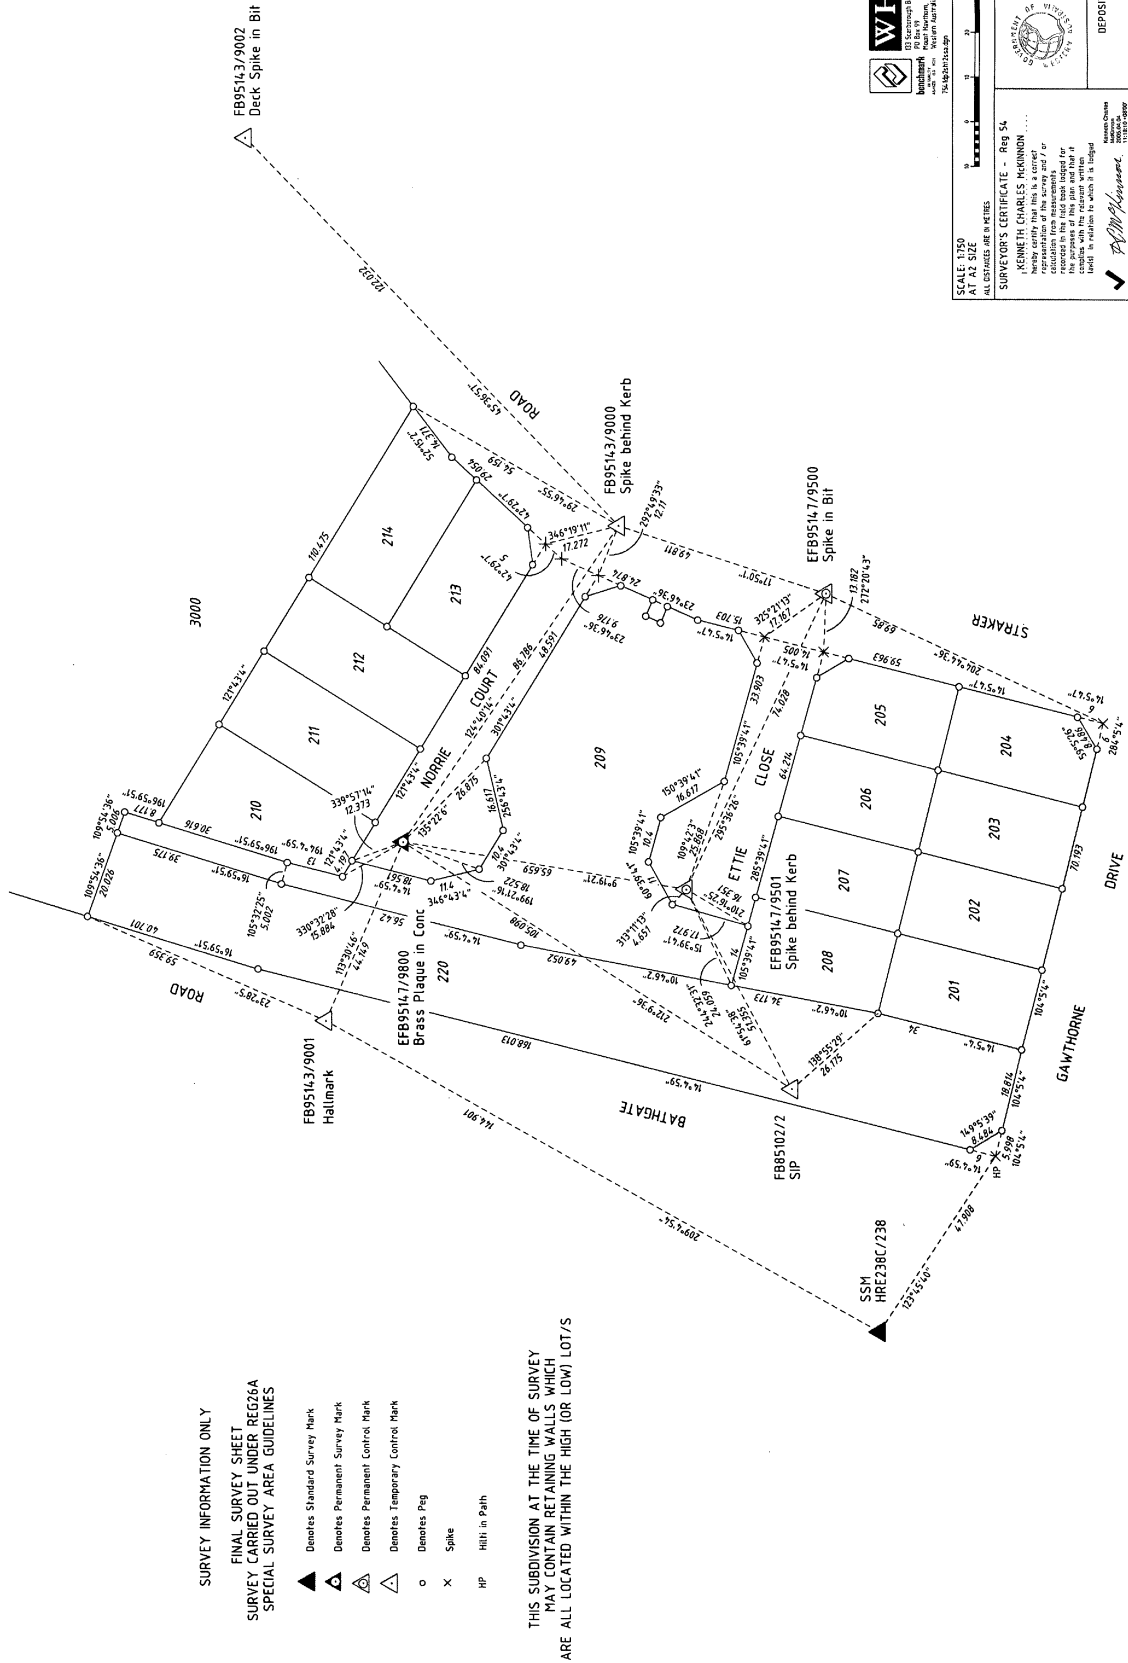

SURVEY INFORMATION ONLY

FINAL SURVEY SHEET
SURVEY CARRIED OUT UNDER REG26A
SPECIAL SURVEY AREA GUIDELINES

- ▲ Denotes Standard Survey Mark
- △ Denotes Permanent Survey Mark
- △ Denotes Permanent Control Mark
- △ Denotes Temporary Control Mark
- Denotes Peg
- × Spike
- HP Hill in Path

THIS SUBDIVISION AT THE TIME OF SURVEY
MAY CONTAIN RETAINING WALLS WHICH
ARE ALL LOCATED WITHIN THE HIGH (OR LOW) LOT/S



AT A2 SIZE
ALL DISTANCES ARE IN METRES

SURVEYOR'S CERTIFICATE - Reg 54
KENNETH CHARLES McKINNON


DEPOSITED PLAN
44810
ORIGINAL

SHEET 2 OF 2
