


DP 57878 (02)

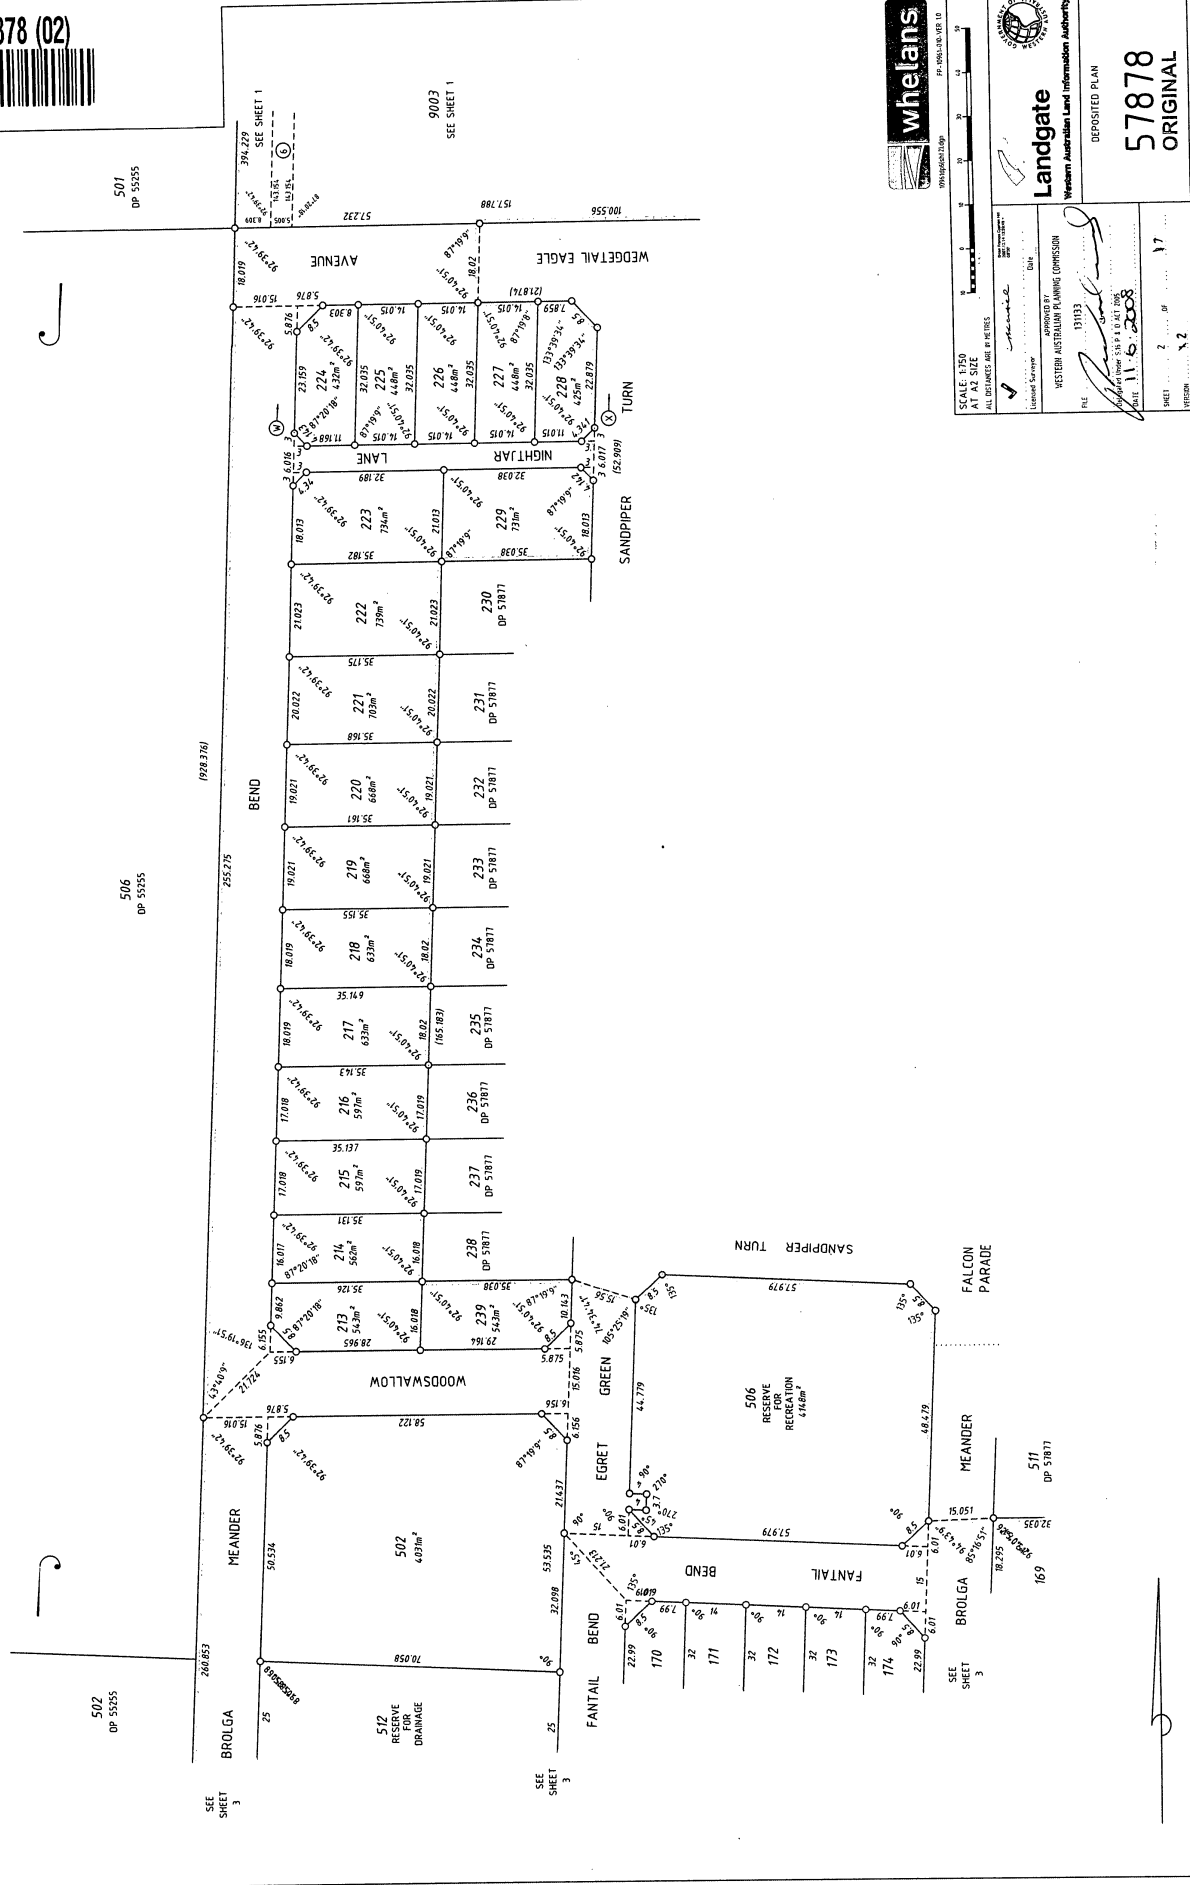

FOR HEADING SEE SHEET 1
FOR INTERESTS AND NOTIFICATIONS SEE SHEET 1



SCALE: 1:750

Landgate
Western Australian Land Information Authority

APPROVED BY


SHEET 2 OF 17
VOLUME 2

DP 57878 (03)



FOR HEADING SEE SHEET 1
FOR INTERESTS AND NOTIFICATIONS SEE SHEET 1



SCALE 1:500
AT A2 SIZE
ALL DISTANCES ARE IN METRES

Landgate
Western Australian Land Information Authority

DEPOSITED PLAN
57878
ORIGINAL

FILE 11113
DATE 11.06.2008
SHEET 3 OF 17
VERSION X2




whelans

DP 57878 (05)

FOR HEADING SEE SHEET 1
FOR INTERESTS AND NOTIFICATIONS SEE SHEET 1

SEE SHEET 7

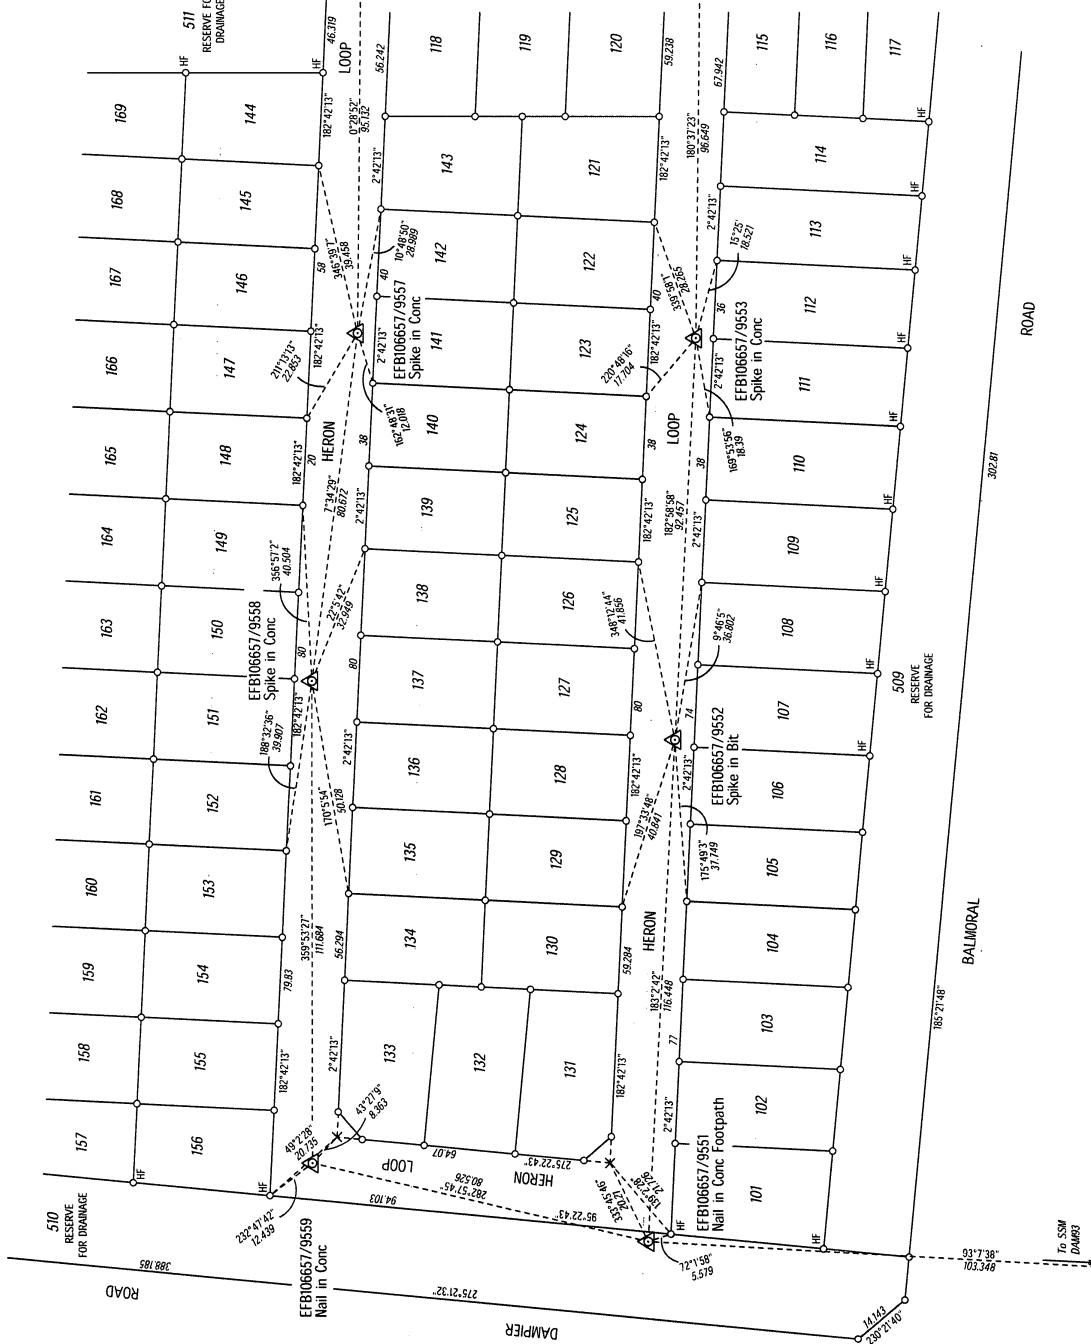

SURVEY INFORMATION ONLY
FINAL SURVEY SHEET
SURVEY CARRIED OUT UNDER REG26A
SPECIAL SURVEY AREA GUIDELINES

- ▲ Denotes Standard Survey Mark
- △ Denotes Permanent Survey Mark
- △ Denotes Permanent Control Mark
- △ Denotes Temporary Control Mark
- Denotes Peg
- x Denotes Spike

SEE SHEET 4

HC - Hill in Conc
HK - Hill in Kerb
HF - Hill in Fence Post
DSB - Deck Spike in Bit

THIS SUBDIVISION AT THE TIME OF SURVEY
MAY CONTAIN RETAINING WALLS WHICH
ARE ALL LOCATED WITHIN THE HIGH (OR LOW) LOT/S

THIS SHEET ALSO APPLIES TO LOTS
CREATED ON DP 57877
PROJECT GRID IS KARRATHA 94



SCALE: 1:500
AT A2 SIZE
ALL DIMENSIONS ARE IN METRES

SURVEYOR'S CERTIFICATE - Reg 54



DEPOSITED PLAN
57878
ORIGINAL


SURVEY SHEET AUDITED
DATE: 21.06.2008 HLB
DOCKET: 002844 - 2006

DP 57878 (06)



SURVEY SHEET AUDITED
DATE: 17.06.2009
DOCKET: 00284-2006

FOR HEADING SEE SHEET 1
 FOR INTERESTS AND NOTIFICATIONS SEE SHEET 1

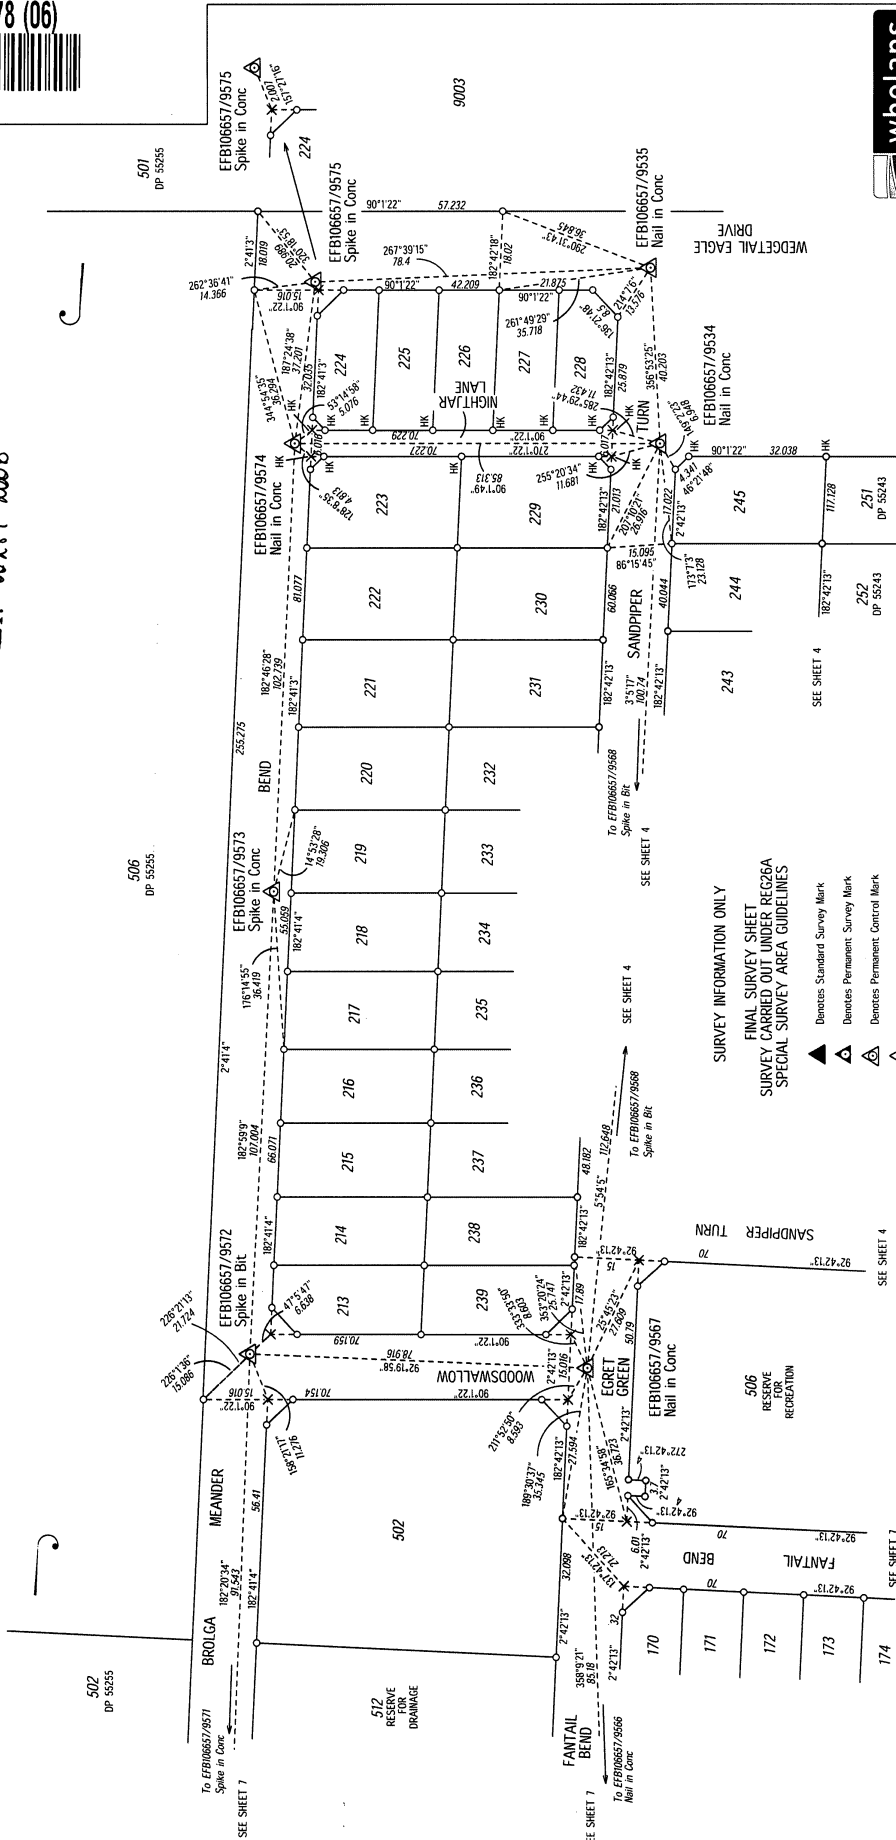

SCALE: 1:500
 ALL DIMENSIONS ARE IN METRES
 AT A2 SIZE

SURVEYOR'S CERTIFICATE - Reg 54

Landgate
 Western Australian Land Information Authority

DEPOSITED PLAN
57878
 ORIGINAL

SHEET 6 OF 7
 VERSION 1.2

SURVEY INFORMATION ONLY
 FINAL SURVEY SHEET
 SURVEY CARRIED OUT UNDER REG26A
 SPECIAL SURVEY AREA GUIDELINES

- ▲ Denotes Standard Survey Mark
- △ Denotes Permanent Survey Mark
- △ Denotes Permanent Control Mark
- △ Denotes Temporary Control Mark
- Denotes Peg
- × Spike

HK - Hilti in Conc HK - Hilti in Kerb HF - Hilti in Fence Post
 OSB - Deck Spike in Bit

THIS SUBDIVISION AT THE TIME OF SURVEY
 MAY CONTAIN RETAINING WALLS WHICH
 ARE ALL LOCATED WITHIN THE HIGH (OR LOW) LOT/S

THIS SHEET ALSO APPLIES TO LOTS
 CREATED ON DP 57877

PROJECT GRID IS KARRATHA 94

DP 57878 (07)



FOR HEADING SEE SHEET 1
FOR INTERESTS AND NOTIFICATIONS SEE SHEET 1

SURVEY SHEET AUDITED
DATE: 27.06.2008 45
DOCKET: 00284-6006

SURVEY INFORMATION ONLY
FINAL SURVEY SHEET
SURVEY CARRIED OUT UNDER REG26A
SPECIAL SURVEY AREA GUIDELINES

- ▲ Denotes Standard Survey Mark
- △ Denotes Permanent Survey Mark
- △ Denotes Permanent Control Mark
- △ Denotes Temporary Control Mark
- Denotes Peg
- × Spike

HF - Hill in Conc HK - Hill in Kerb HF - Hill in Fence Post
DSB - Deck Spike in Bit

THIS SUBDIVISION AT THE TIME OF SURVEY
MAY CONTAIN RETAINING WALLS WHICH
ARE ALL LOCATED WITHIN THE HIGH (OR LOW) LOT/S

THIS SHEET ALSO APPLIES TO LOTS
CREATED ON DP 57877

PROJECT GRID IS KARRATHA 94



whelans



Landgate
Western Australian Land Information Authority

DEPOSITED PLAN

57878
ORIGINAL

SCALE: 1:500
ALL DIMENSIONS AND BEARINGS
AT A2 SIZE

SHEET 7 OF 7
VERSION 2

