LANDGATE COPY OF ORIGINAL NOT TO SCALE 02/10/2025 04:55 PM Request number: 68840528

Formerly PT Lots 3868 - 3871
Supersedes PT O.P. 15355
A 40314 - Gaz 18/12/87 pg 4462
A 40705 - Gaz: 21-10-88 pg. 4243

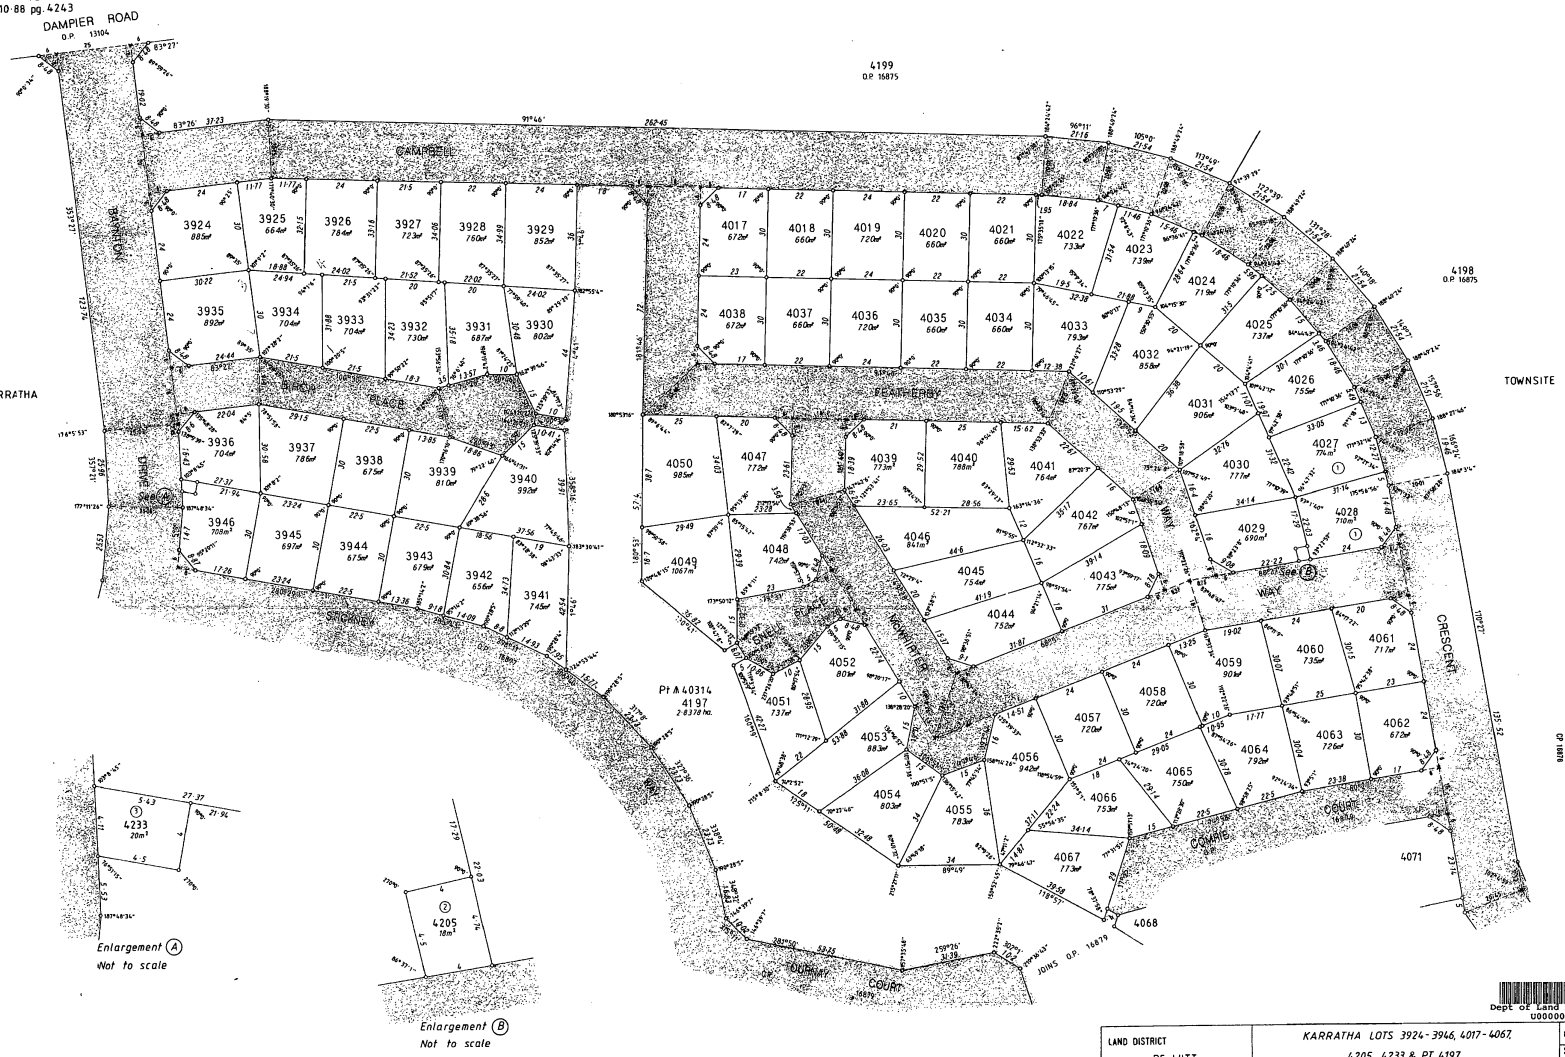

AMENDMENTS
(1) Diagram 88462
(2) A 40705 Gaz 21-10-88 Pg 4242
(3) A 40987 - Gaz 23/6/89 pg 1814

DP 216876

Dept of Land Admin
U00000 1997

LAND DISTRICT DE WITT	KARRATHA LOTS 3924-3946, 4017-4067, 4205, 4233 & PT 4197	FILE No. 471/986
SURVEYOR'S CERTIFICATE I hereby certify that this survey was performed by me personally (or under my personal supervision, inspection and field check), in strict accordance with the Licensed Surveyors (Guidance of Surveyors) Regulations. Licensed Surveyor Date	Azimuth observed at ..... or assumed from ..... O.P. 16875 Date of marking ..... 23.5.87 Surveyor ..... R. J. KING Field Book No. ..... Pages 1-3, 1&2 Cadastral Plan KARRATHA 1:2000 20.10. Reference ..... Plan Drawn ..... D. BYE ..... Date 2.7.87. Calc. Bk. No. M.S. SMITH Fol. 90 Compared with F.B. ..... Examined ..... In order for certification Date 17.2.88 Manager Survey & Title Charting	SCALE 1:750 All measurements in metres PLAN CERTIFIED CORRECT Date 17.2.88 Surveyor General Recorded on Public Plan K.F.C. 15/7/1 lib Registered in Key Plan KARRATHA Sheet/s 26 Custodian of Plans/Diagrams DEPT OF LAND ADMINISTRATION PLAN No. 16876

CP 23340/7/88-200

16876

S 108

www.landgate.wa.gov.au
Landgate