


DP 57877 (02)



FOR HEADING SEE SHEET 1
FOR INTERESTS AND NOTIFICATIONS SEE SHEET 1

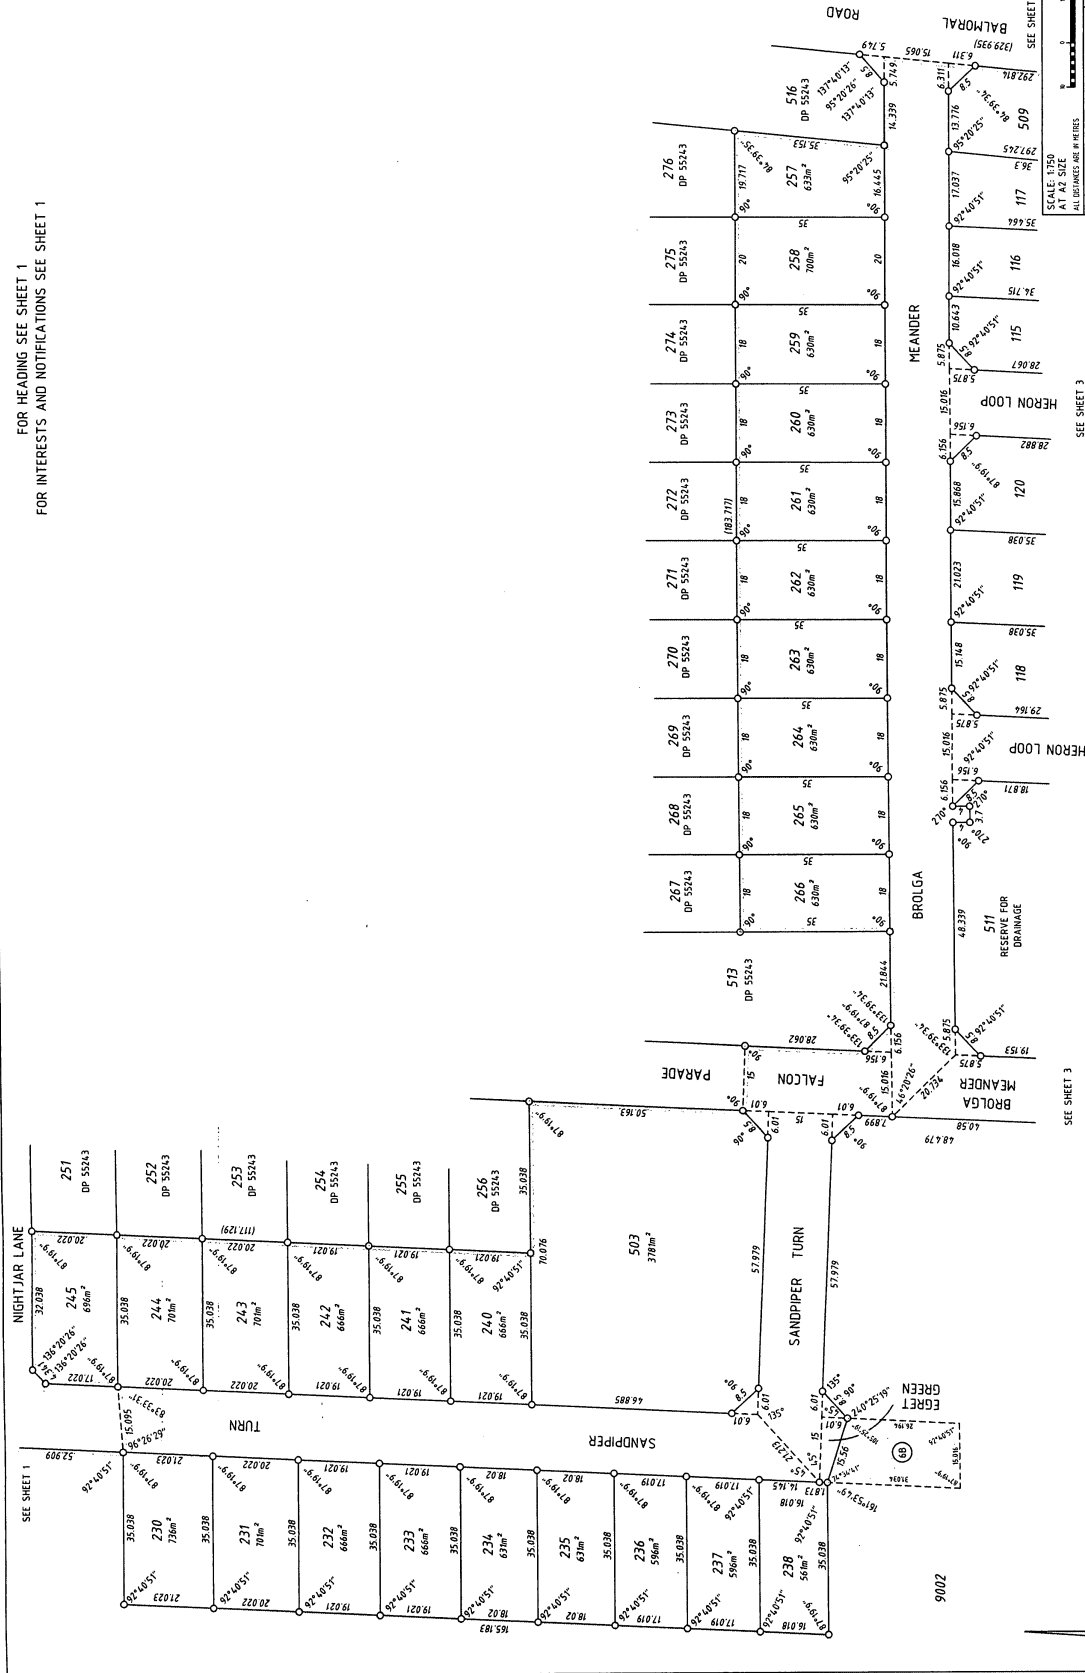

Landgate
Western Australian Land Information Authority

DEPOSITED PLAN
57877
ORIGINAL






FOR HEADING SEE SHEET 1
FOR INTERESTS AND NOTIFICATIONS SEE SHEET 1

SURVEY INFORMATION ONLY

FINAL SURVEY SHEET
SURVEY CARRIED OUT UNDER REC26A
SPECIAL SURVEY AREA GUIDELINES


- ▲ Denotes Standard Survey Mark
- △ Denotes Permanent Survey Mark
- △ Denotes Permanent Control Mark
- △ Denotes Temporary Control Mark
- Denotes Peg
- × Spike

HK - Hilti in Conc HF - Hilti in Fence Post
DSB - Deck Spike in Bit

THIS SUBDIVISION AT THE TIME OF SURVEY
MAY CONTAIN RETAINING WALLS WHICH
ARE ALL LOCATED WITHIN THE HIGH (OR LOW) LOT/S

THIS SHEET ALSO APPLIES TO LOTS
CREATED ON DP 57878

PROJECT GRID IS KARRATHA 94

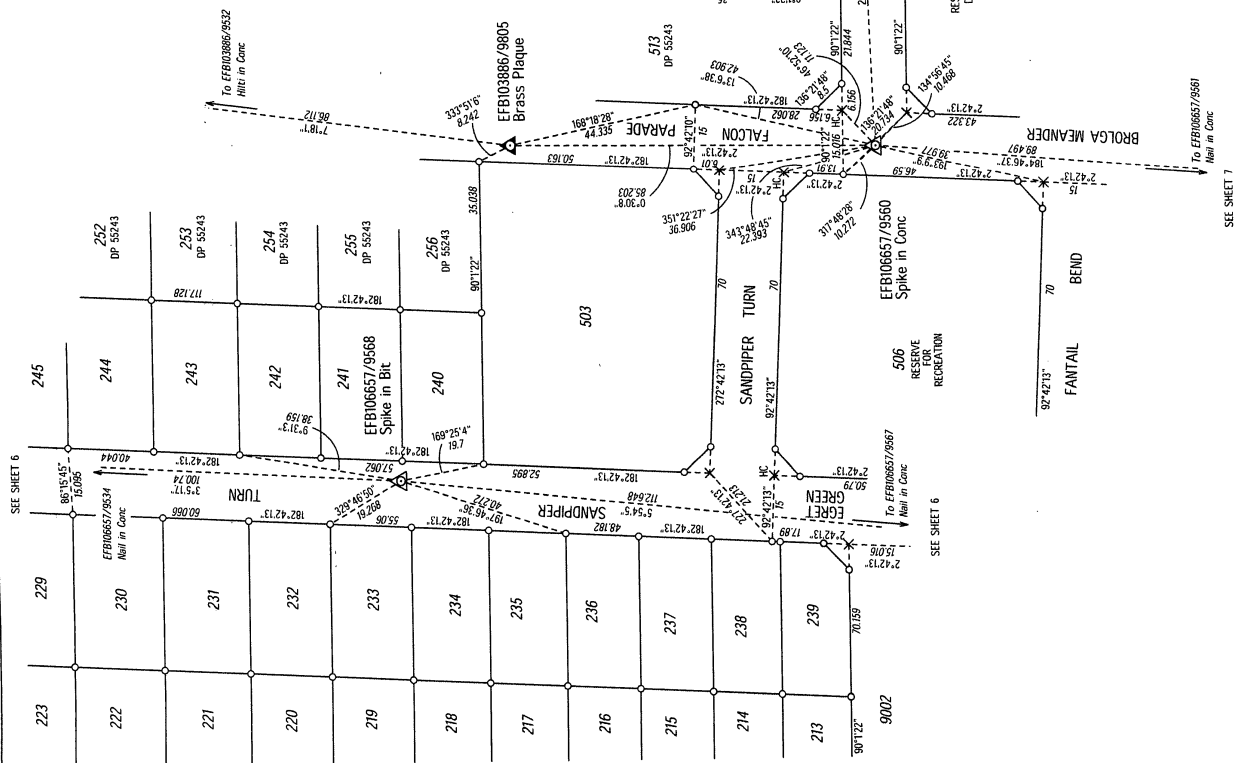


SCALE 1:750
AT A2 SIZE



DEPOSITED PLAN
57877
ORIGINAL

SHEET 4 OF 7

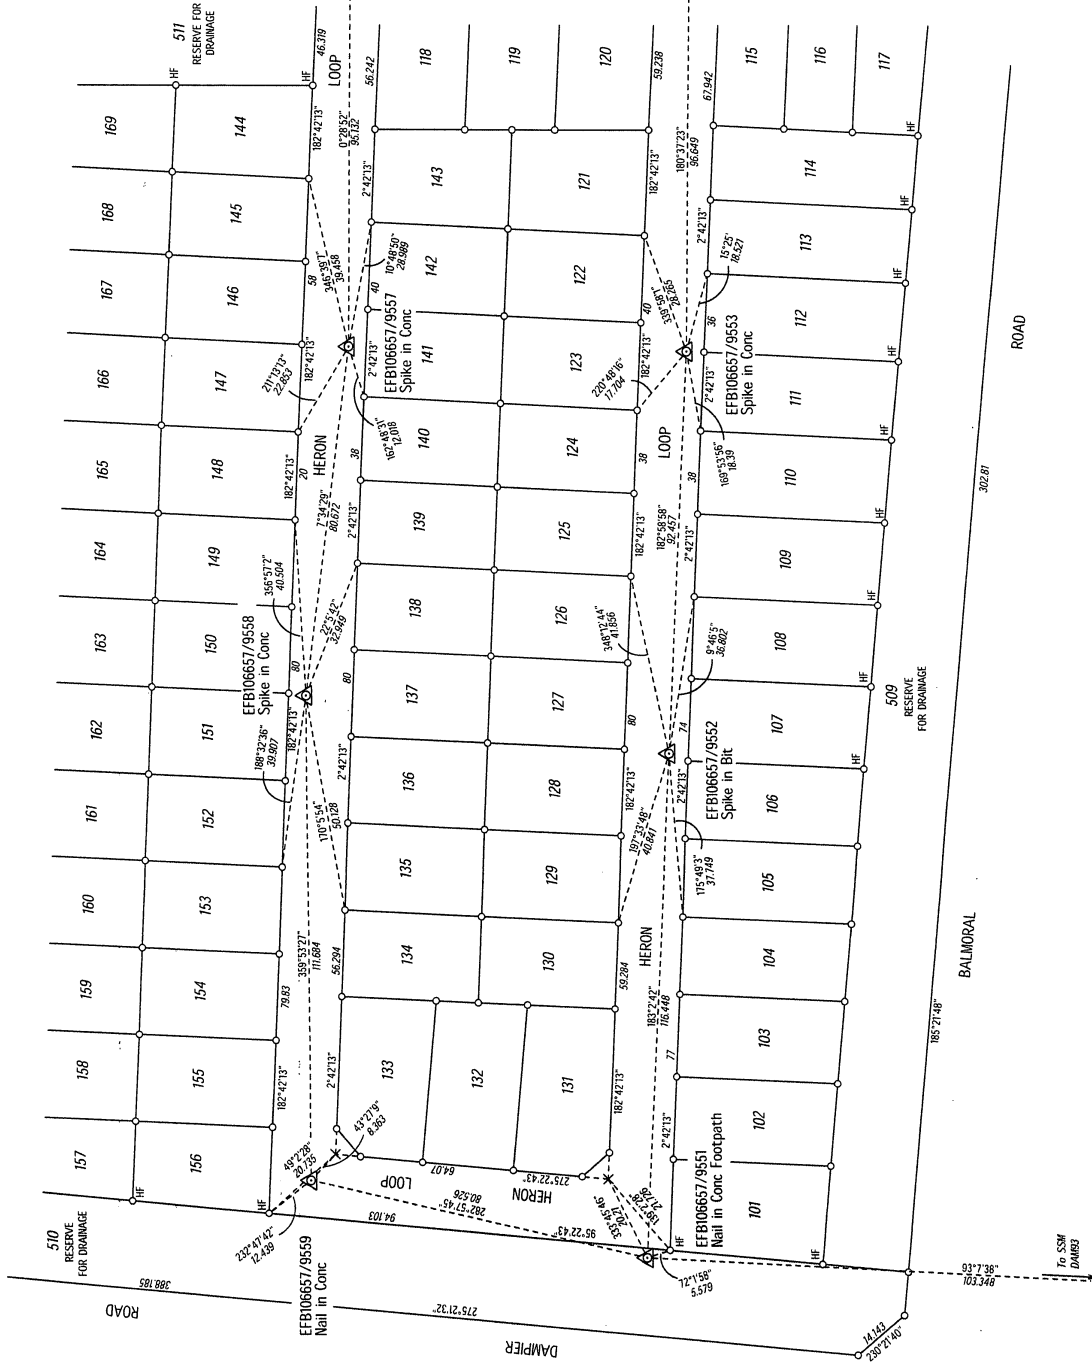

FINAL SURVEY SHEET
SURVEY CARRIED OUT UNDER REG26A
SPECIAL SURVEY AREA GUIDELINES

- | | |
|---|--------------------------------|
|  | Denotes Standard Survey Mark |
|  | Denotes Permanent Survey Mark |
|  | Denotes Permanent Control Mark |
|  | Denotes Temporary Control Mark |
|  | Denotes Peg |
|  | Solke |

SEE SHEET 4

HK – Hilti in Kerb
HF – Hilti in Fence Post
DSB – Deck Spike in Bit

THIS SUBDIVISION AT THE TIME OF SURVEY
MAY CONTAIN RETAINING WALLS WHICH
ARE ALL LOCATED WITHIN THE HIGH (OR LOW) LOT/S

THIS SHEET ALSO APPLIES TO LOTS
CREATED ON DP 57878

PROJECT GRID IS KARRATHA 94



SCALE: 1-750

SCALE: 1:150
AT A2 SIZE

ALL DISTANCES ARE IN METRES

SURVEYOR'S CERTIFICATE - Reg 54

I, **BRIAN F. C. HILL**,
heretby certify that this is accurate and is a

correct representation of the

(a) "survey, and/or

(b) "calculations from measurements,

[* delete if inapplicable]

undertaken for the purposes of this plan and that it complies with the relevant written laws)

in relation to which it is lodged

✓ *Revised*

Licensed Survivor Date








 **Landgate**
Western Australian Land Information Authority

DEPOSITED PLAN

57877
ORIGINAL

FOR HEADING SEE SHEET 1
FOR INTERESTS AND NOTIFICATIONS SEE SHEET 1

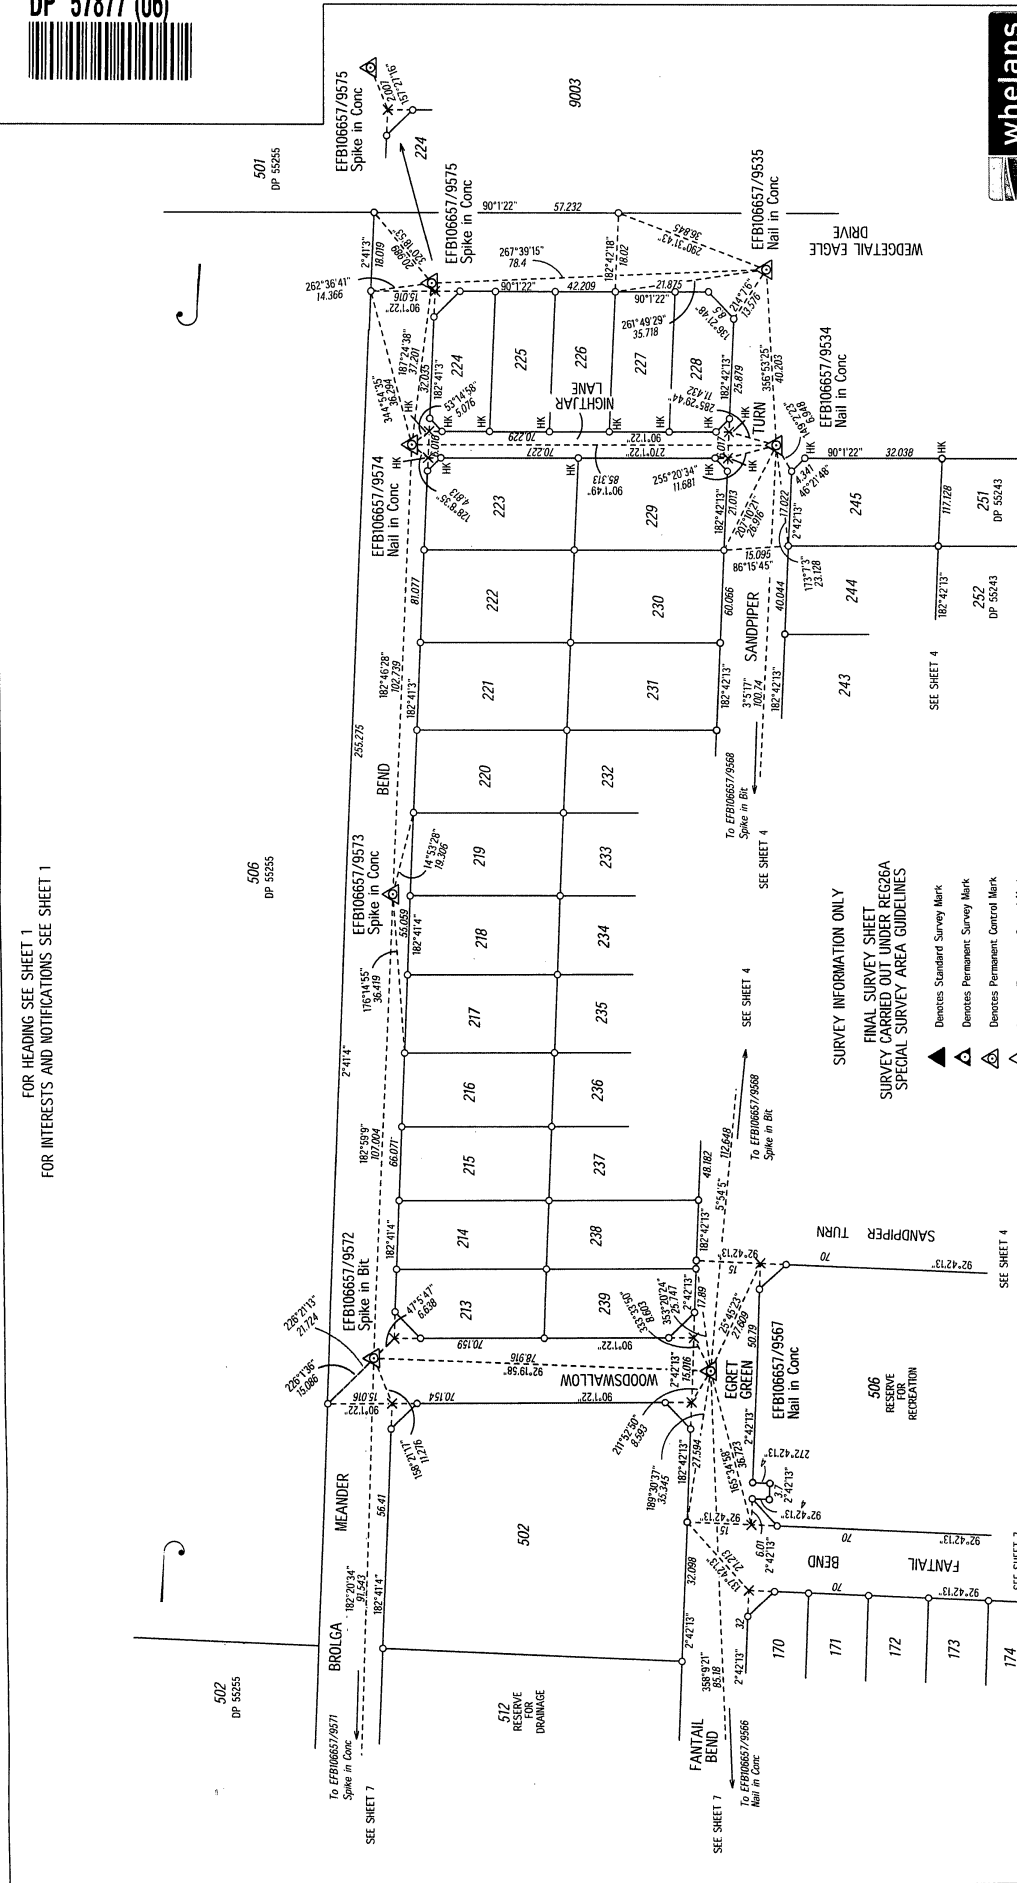

whelans

SCALE 1:500
AT A2 SIZE

ALL DIMENSIONS ARE IN METRES

SURVEYOR'S CERTIFICATE - Reg 54






Landgate

Western Australian Land Information Authority

DEPOSITED PLAN

57877

ORIGINAL

SHEET 6 OF 7

VP0001

SURVEY INFORMATION ONLY

FINAL SURVEY SHEET
SURVEY CARRIED OUT UNDER REG26A
SPECIAL SURVEY AREA GUIDELINES

- ▲ Denotes Standard Survey Mark
- △ Denotes Permanent Survey Mark
- △ Denotes Permanent Control Mark
- △ Denotes Temporary Control Mark
- Denotes Peg
- × Spike

HC - Hilti in Conc HK - Hilti in Kerb HF - Hilti in Fence Post
DSB - Deck Spike in Bit

THIS SUBDIVISION AT THE TIME OF SURVEY
MAY CONTAIN RETAINING WALLS WHICH
ARE ALL LOCATED WITHIN THE HIGH (OR LOW) LOT/S

THIS SHEET ALSO APPLIES TO LOTS
CREATED ON DP 57878

PROJECT GRID IS KARRATHA 94

