PLAN 17816

SUBDIVISION OF

PT DE WITT LOC 166

F.B.'s 48642, 60069, 60071, 60072, 60073

C/T 1626-307

LIMITED IN DEPTH TO 12.19 METR

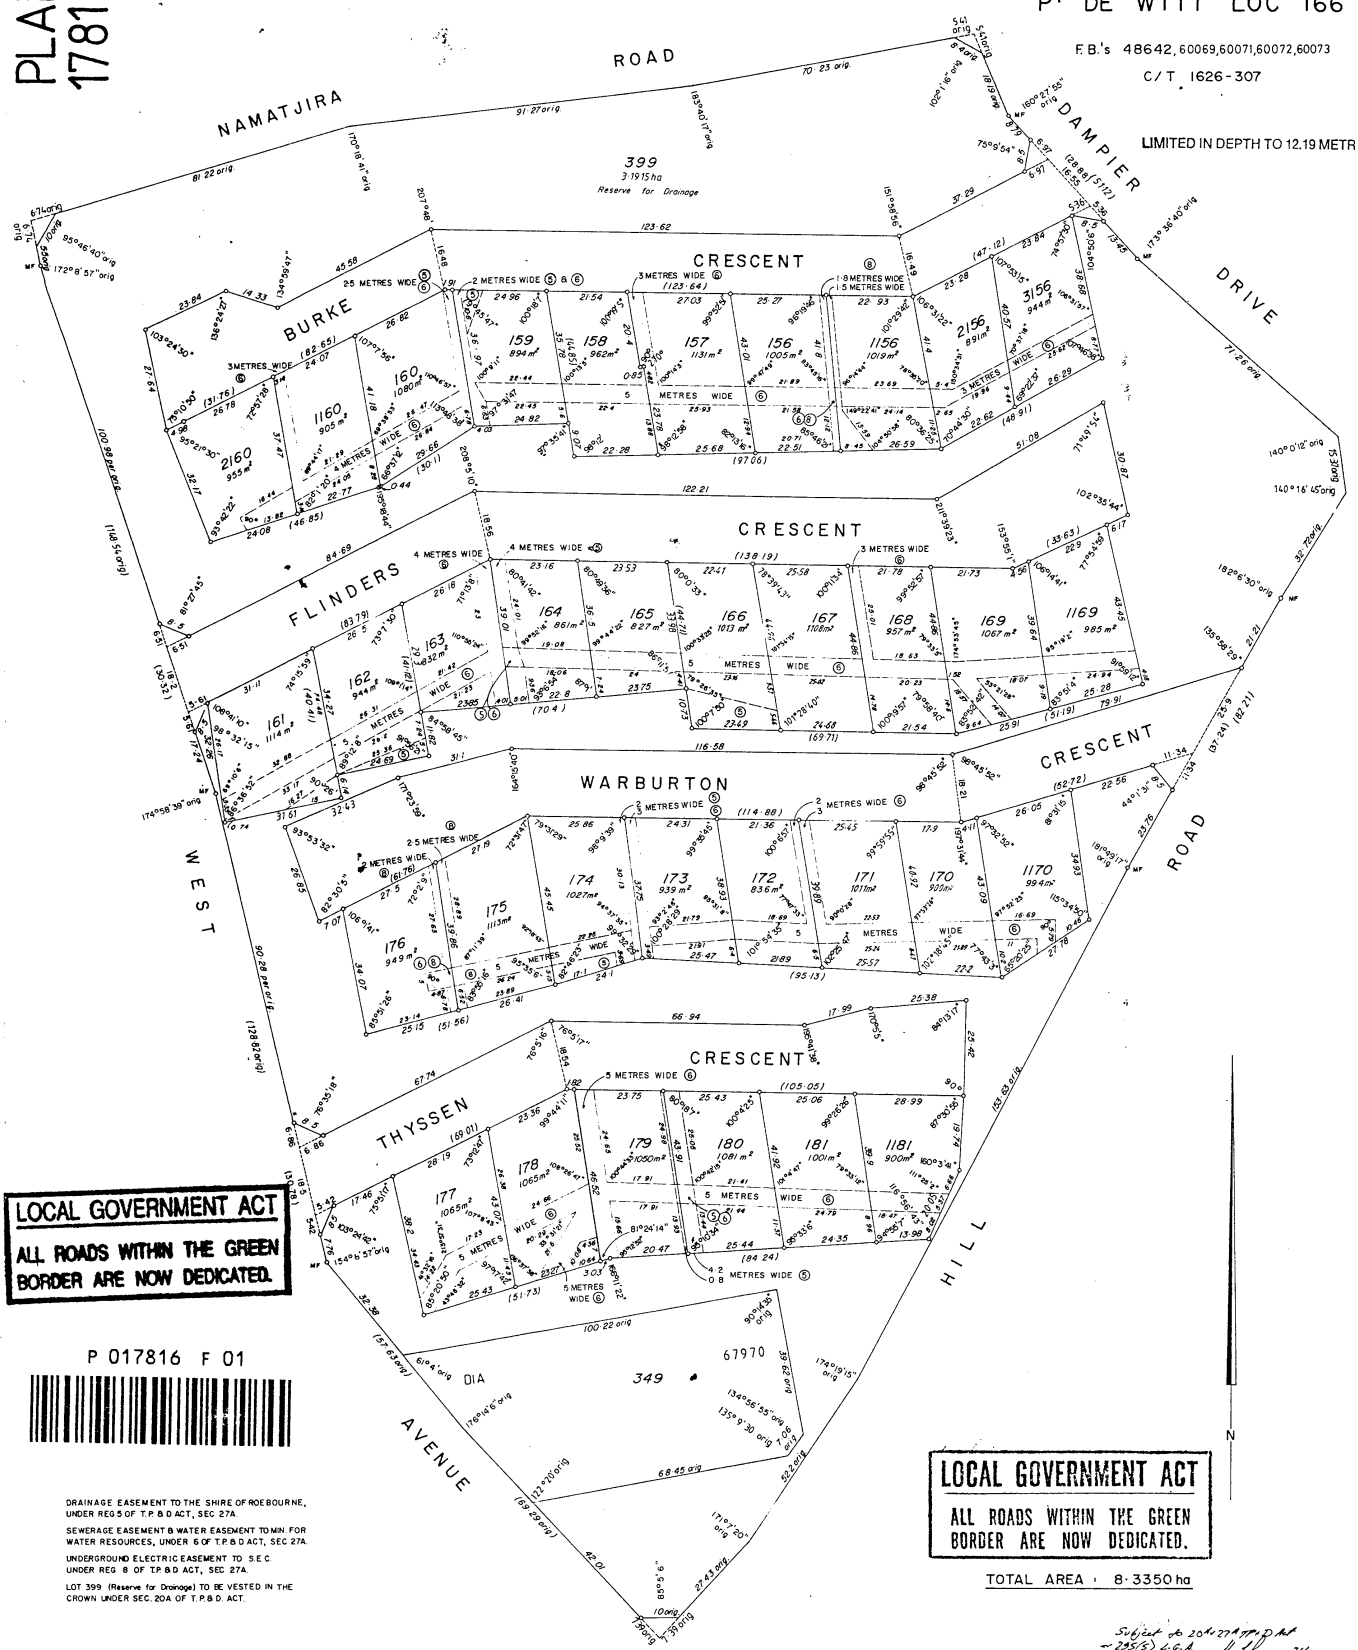

LOCAL GOVERNMENT ACT

ALL ROADS WITHIN THE GREEN BORDER ARE NOW DEDICATED.

P 017816 F 01

DRAINAGE EASEMENT TO THE SHIRE OF ROEBOURNE, UNDER REG 5 OF T.P. & D ACT, SEC 27A.

SEWERAGE EASEMENT & WATER EASEMENT TO MIN. FOR WATER RESOURCES, UNDER 6 OF T.P. & D ACT, SEC 27A.

UNDERGROUND ELECTRIC EASEMENT TO S.E.C. UNDER REG 8 OF T.P. & D ACT, SEC 27A.

LOT 399 (Reserve for Drainage) TO BE VESTED IN THE CROWN UNDER SEC. 20A OF T.P. & D. ACT.

LOCAL GOVERNMENT ACT

ALL ROADS WITHIN THE GREEN BORDER ARE NOW DEDICATED.

TOTAL AREA : 8·3350 ha

Subject to 20A of T.P. & D. Act — 295(5) L.G.A.

CERTIFICATE	Approved by Town Planning Board	SCALE	OFFICE OF TITLES
I hereby certify that this survey was performed by me personally (or under my own personal supervision, inspection and field check) in strict accordance with the Licensed Surveyors (Guidance of Surveyors) Regulations, 1961. Date 31.10.1985 Licensed Surveyor.	6 SEP 1990 FILE 77180 Date 7-9-90 Chairman.	ALL DISTANCES ARE IN METRES Approved. APPROVED Inspector of Plans and Surveys. Examined DKT DIA 75005 Date 7.6.'91	Registered $1346 7252 7253 2.10.98 PLAN No. 17816

NT

LANDGATE COPY OF ORIGINAL NOT TO SCALE 12/02/2026 10:58 AM Request number: 69407766

Landgate

www.landgate.wa.gov.au