LANDGATE COPY OF ORIGINAL NOT TO SCALE 27/04/2026 09:55 AM Request number: 69744217

WICKHAM LOTS 53-95

DE WITT DISTRICT

CORR : 1859/71 & 1384/70 V1&2

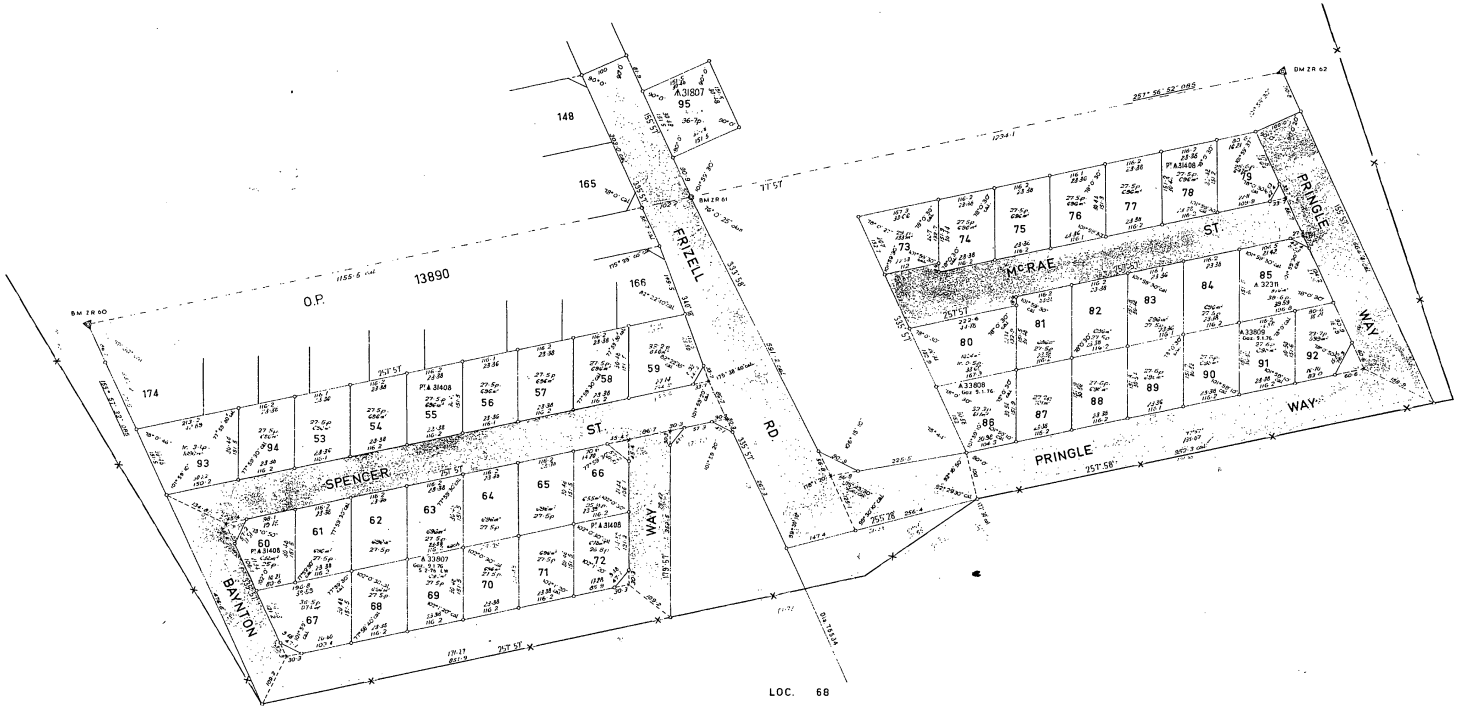

DP 211962

CERTIFICATE.

I hereby certify that this survey was performed by me personally or under my personal supervision, inspection and field check, in strict accordance with the Licensed Surveyors (Guidance of Surveyed Regulations, 1961.

Date 3rd May 1971. Licensed Surveyor.

Azimuth observed at △

or assumed from

Date of Marking 17th MAY 11th AUG 1971.

Field Book No. J. A. Jamieson 135-136 49 - 1 - 1 M. J. McKinnie 127 Page 5

SCALE 1 CHAINS TO AN INCH.

Public Plan No. POINT SAMPSON S.E. 1: 25000

Plan Drawn McKIMMIE JAMIESON & PARTNERS Date

Account No. 32/71 A Period H 8 72 RF.

Calculation Book No. W. HOPKINS 17 Ref. 79, 84 195

Chainage close See Cal. Book

Angular close

Area

Compared with F.B. W. Hopkins 29 Oct '71.

Tentatively Bedded

Examined

Original plan passed

Date 8. 6. 71. Chief Draughtsman of Plans and Surveys.

SURVEY APPROVED

Date 2. 8. 1971. SURVEYOR GENERAL

On Scaled Plan

On Public Plan

On Compilation

Crown Grant Prepared

ORIGINAL PLAN No. 11962

Registered 14. 9. 1971

Dept of Land Administration LG 108940

Landgate
www.landgate.wa.gov.au