

PLAN 12226

PT VICTORIA LOCS 8070 & 8071

P 012226 F 01



FB. 39490
TOTAL AREA 3.8013 ha
INDEX PLANS
C/T'S 1471/449 & 1471/450
NOW 1486-926


CHAPMAN 2000 16:14
16:13

IN ORDER FOR DEALINGS
1/11/77

DEPTH LIMIT 60.96 Metres

APPROVED
APPROVED
11-11-77

PEDESTRIAN ACCESSWAYS
TO VEST IN THE CROWN
UNDER SEC. 20A T.P. & D. ACT.
TO VEST IN THE CROWN
UNDER SEC. 20A T.P. & D. ACT.

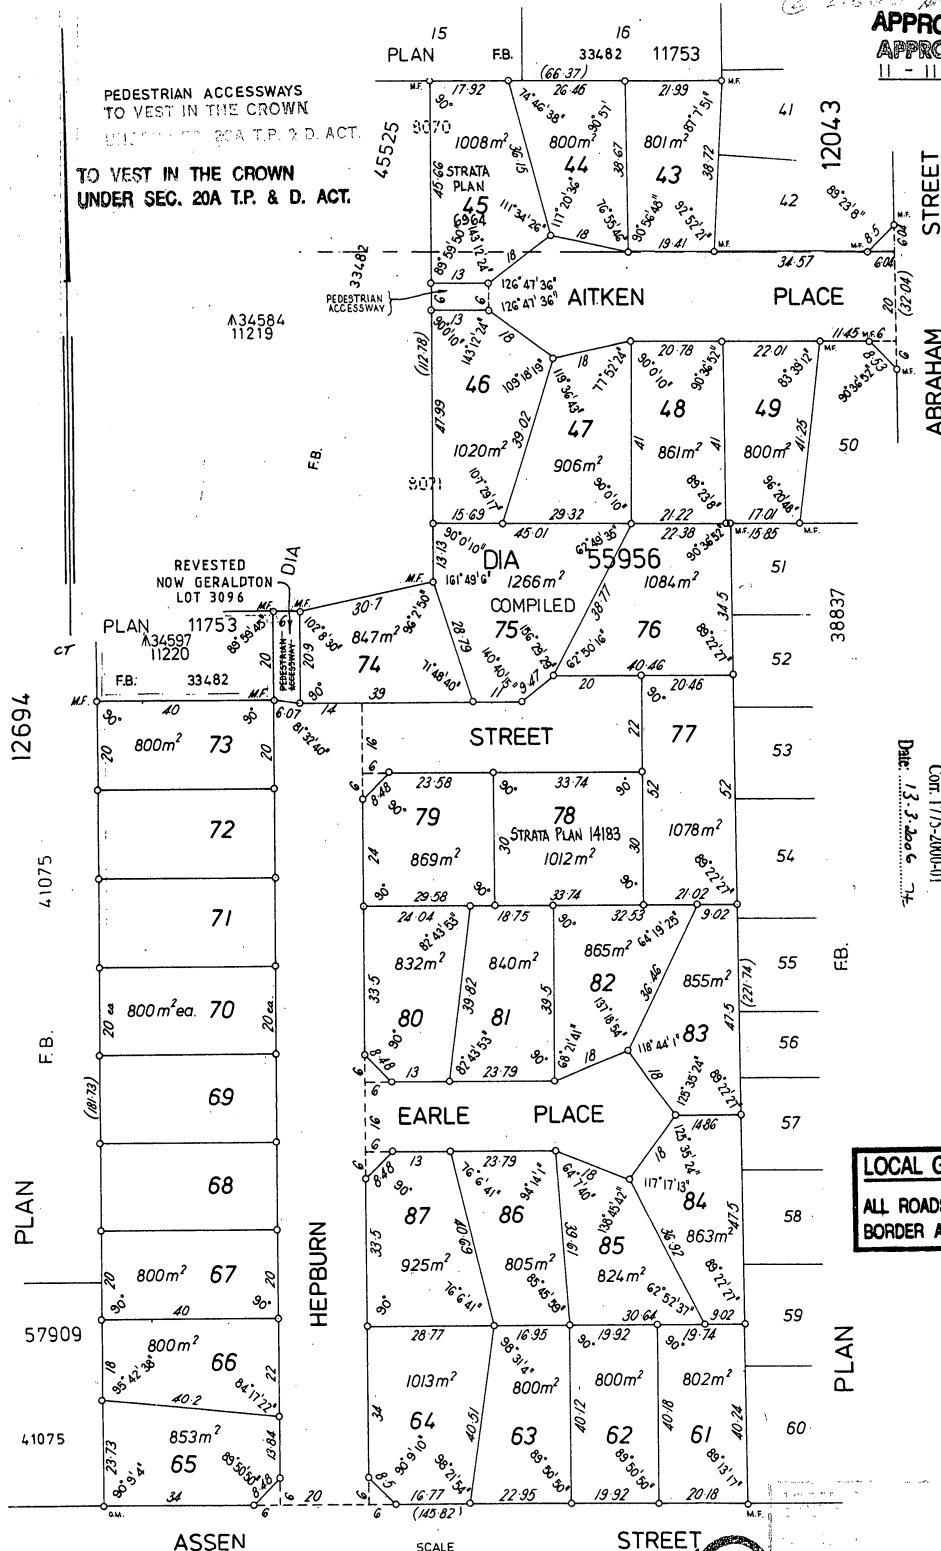

P.A.W. / R.E.E. as shown on this survey
is amended to Lot 55
Regulation 6 Transfer of Land (Survey) Regulation 1995
Corr. 1775-2000-01
Date: 13.3.2006

LOCAL GOVERNMENT ACT
ALL ROADS WITHIN THE GREEN
BORDER ARE NOW DEDICATED.

PLAN 12226