


LANDGATE COPY OF ORIGINAL NOT TO SCALE 04/11/2026 10:29 AM Request number: 70608493
www.landgate.wa.gov.au

LIMITED IN DEPTH TO 12.19 METRES

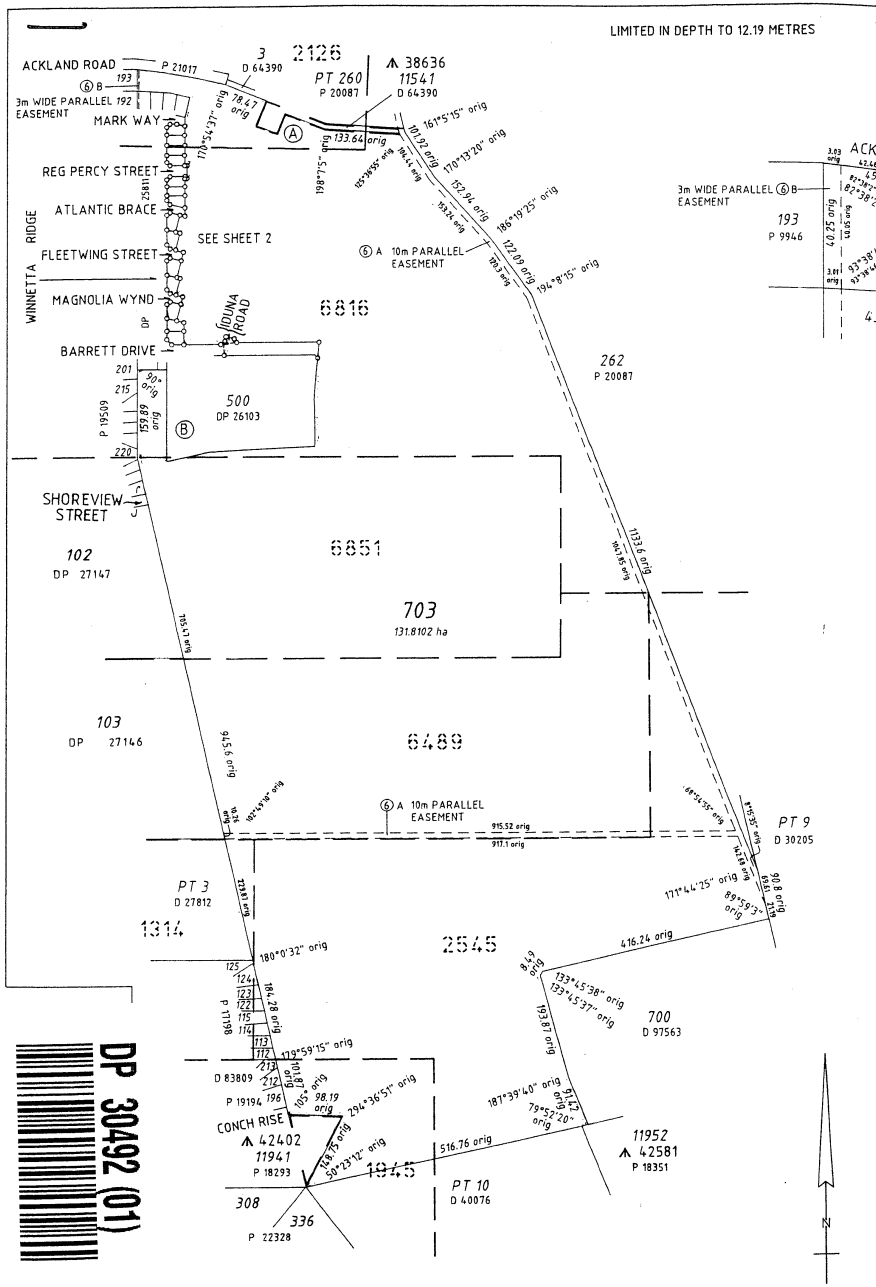

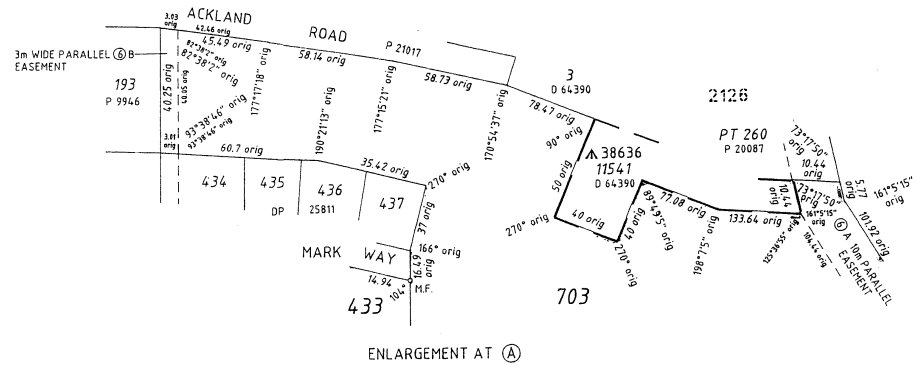

ENLARGEMENT AT Ⓐ
NOT TO SCALE

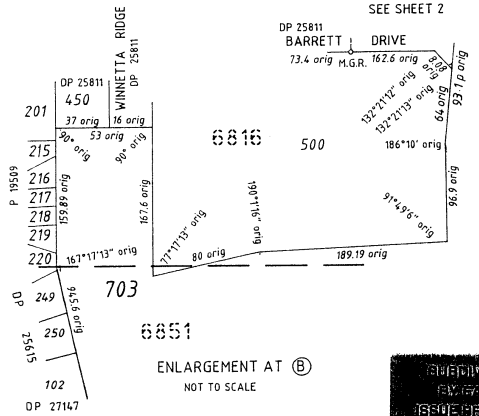

ENLARGEMENT AT Ⓑ
NOT TO SCALE

SUBDIVISION BY EARLY TITLE PROCESS

FORMER TENURE TABLE

LOTS	FORMER PI/TENURE	ON PLAN/DIAGRAM	TITLE
420 TO 433	PT LOT 702	DP 26103	2211/788
703	PT LOT 702	DP 26103	2211/788

INTERESTS & NOTIFICATIONS

SUBJECT	PURPOSE	STATUTORY REFERENCE	ORIGIN	LAND BURDENED	BENEFIT TO	COMMENTS
Ⓑ	EASEMENT (SEWERAGE)	SEC 27A OF THE T.P. & D. ACT REGULATION 6	DP 25811	LOT 703	WATER CORPORATION	
Ⓐ	EASEMENT (WATER SUPPLY)	SEC 27A OF THE T.P. & D. ACT REGULATION 6	P 20087	LOT 703	WATER CORPORATION	

ED/VER.	AMENDMENT	BY	DATE

TYPE FREEHOLD
PURPOSE SUBDIVISION

PLAN OF

LOTS 420 TO 433 INCL., LOT 703 & ROADS

DISTRICT VICTORIA
TOWNSITE
DOLA FILE
LOCAL AUTHORITY SHIRE OF GREENOUGH
LOCALITY WANDINA

EARLY ISSUE YES/~~NO~~

FORMER TENURE
SEE TABLE

	ON	FIELD BOOKS
INDEX	BE43(2) 16.10, BE43(2) 16.11 BE43(2) 16.12, BE43(2) 17.10	84306
PUBLIC	BE43(2) 16.10, BE43(2) 16.11 BE43(2) 16.12, BE43(2) 17.10	84520 86829

SCALE: 1:6000
ALL DISTANCES ARE IN METRES
0 0 120 240 360

SURVEYOR'S CERTIFICATE – Reg 54
I G.P. INNES
hereby certify that this plan is a correct representation of the survey and / or calculation from measurements recorded in the field book lodged for the purposes of this plan and that it complies with the relevant written law(s) in relation to which it is lodged.
Licensed Surveyor 10.01.2002 Date

SURVEYOR'S CERTIFICATE – Compiled
I
hereby certify that this compiled plan (a) is a correct and accurate representation of the survey(s) of the subject land and (b) is in accordance with the relevant law in relation to which it is lodged.
Licensed Surveyor Date

SURVEY FIRM HILLE, THOMPSON & DELFOS JOB: 083/01/1889

LODGED	TYPE OF VALIDATION	APPROVED BY WESTERN AUSTRALIAN PLANNING COMMISSION
DATE 29.1.2002	FULL AUDIT	
FEE PAID $838	LEGAL COMPONENT ✓	FILE 112355 & ~~115203~~
ASSESS No. 334332	DOCKET PLAN / DIAGRAM 30924	DELEGATED UNDER S.20 WAPC ACT 1985
	CERTIFIED CORRECT 16.1.2.02 r.s.c. 76-2002	DATE 22/4/2002

IN ORDER FOR DEALINGS

SUBJECT TO

Sec. 295(5) OF THE LOCAL GOVT. ACT.

b.g. Brunton 23.4.2002
FOR INSPECTOR OF PLANS & SURVEYS / AUTHORIZED LAND OFFICER DATE

APPROVED

APPROVED 7-5-02
INSPECTOR OF PLANS & SURVEYS / AUTHORIZED LAND OFFICER DATE

DOLA
Department of LAND ADMINISTRATION


DEPOSITED PLAN

30492

SHEET 1 OF 2
EDITION VERSION

LANDGATE COPY OF ORIGINAL NOT TO SCALE 04/11/2026 10:29 AM Request number: 70608493
www.landgate.wa.gov.au

DP 30492 (02)

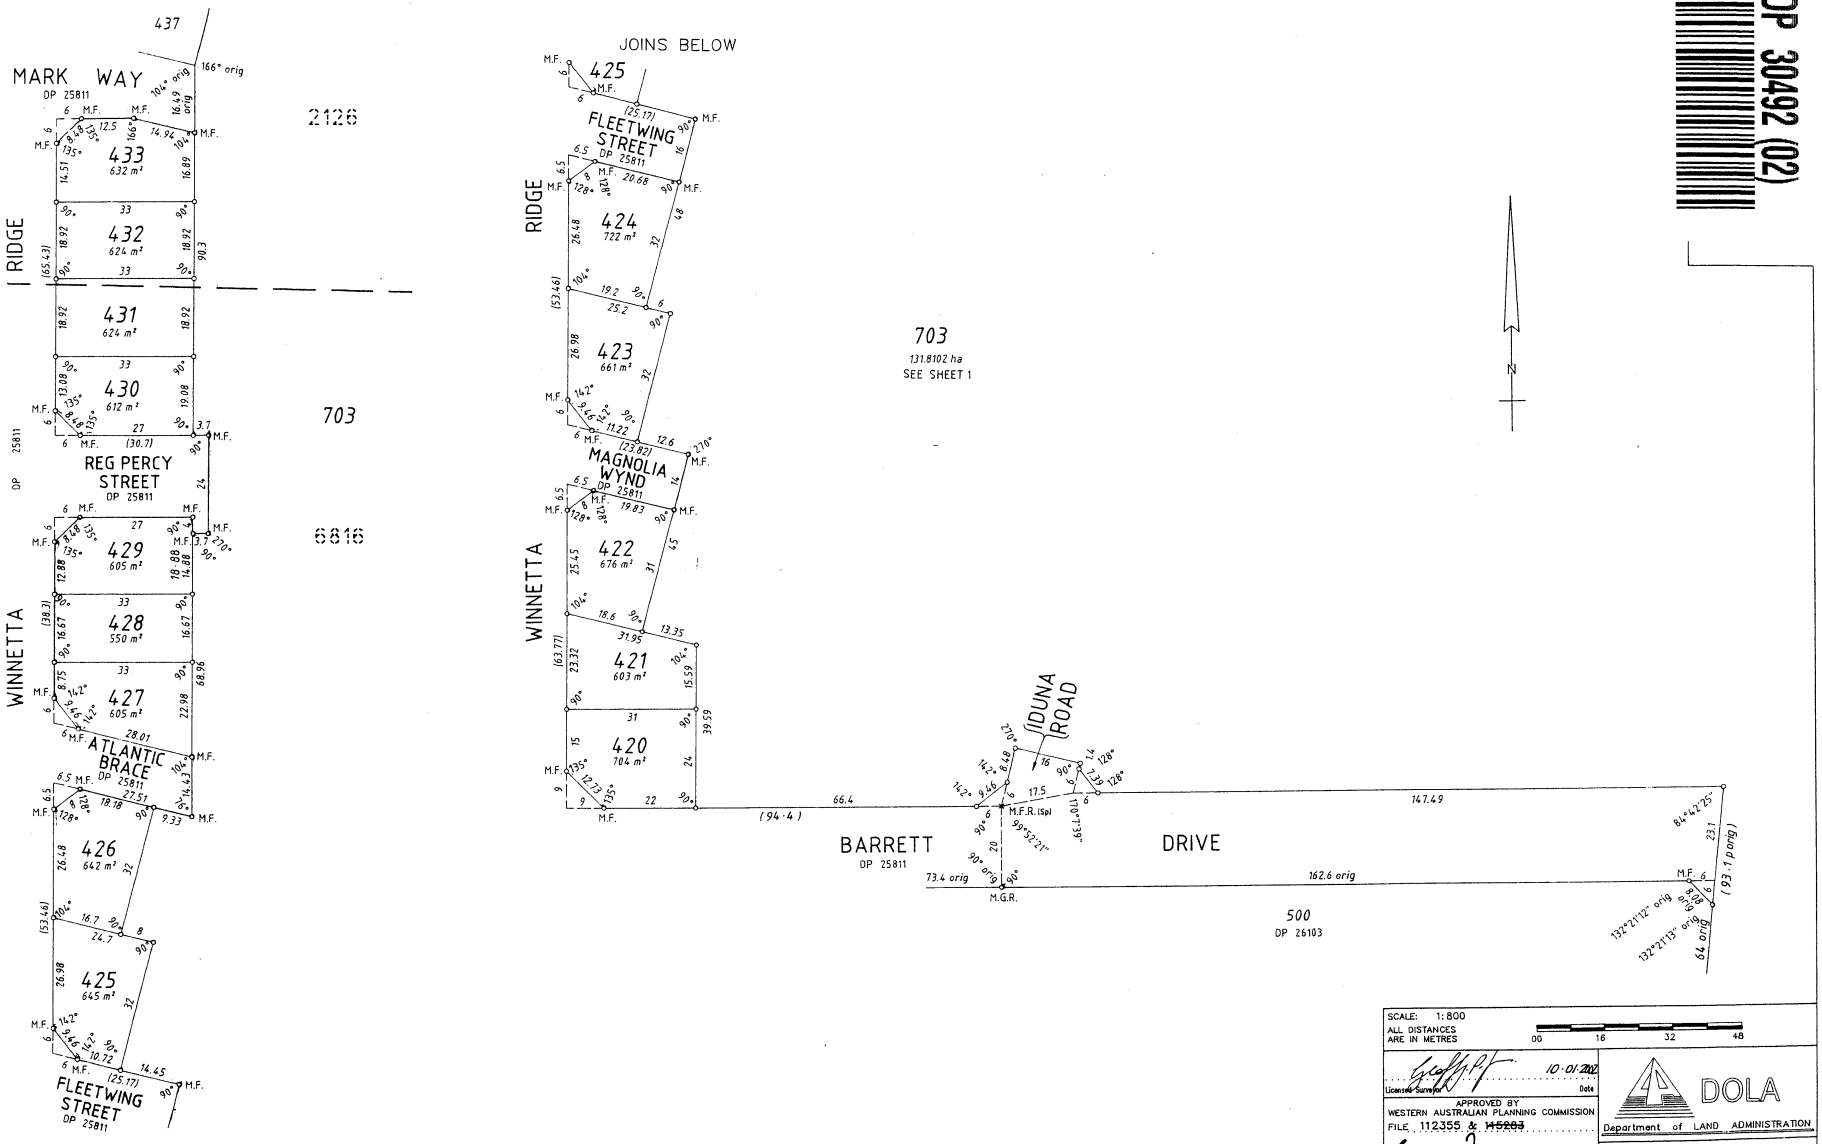

SCALE: 1:800
ALL DISTANCES ARE IN METRES
00 16 32 48

Licensed Surveyor 10.01.2002 Date

APPROVED BY
WESTERN AUSTRALIAN PLANNING COMMISSION
FILE 112355 & ~~45283~~
DELEGATED UNDER S.20 WAPC ACT 1985
DATE 22/4/2002

DOLA
Department of LAND ADMINISTRATION

DEPOSITED PLAN
30492

SHEET 2 OF 2
EDITION 1 VERSION 1