LANDGATE COPY OF ORIGINAL NOT TO SCALE 12/11/2026 04:11 PM Request number: 70648756
www.landgate.wa.gov.au

P 010699 F 01

LOCAL GOVERNMENT ACT
ALL ROADS WITHIN THE GREEN BORDER ARE NOW DEDICATED.

LOCAL GOVERNMENT ACT
ALL ROADS WITH[illegible] GREEN BORDER ARE NOW DEDICATED.

LOT 2 OF VICTORIA LOC. 8057.

PLAN 10699

L & S. CORR. 1773-71.
F.Bs. 31424, 31796, 32483.
DIA 19128. Total Area. 6·8579 ha.
INDEX PLAN:- CHAPMAN 2000 16.14
C.T. 1186-104
IN ORDER FOR DEALINGS


5 - 9 - 73

APPROVED
11 · 7 · 75

TO VEST IN THE CROWN
UNDER SEC. 20A T.P. & D. ACT

LOT 131
TO VEST IN THE CROWN
UNDER SEC. 20A T.P. & D. ACT

DEPTH LIMIT 60·96 METRES

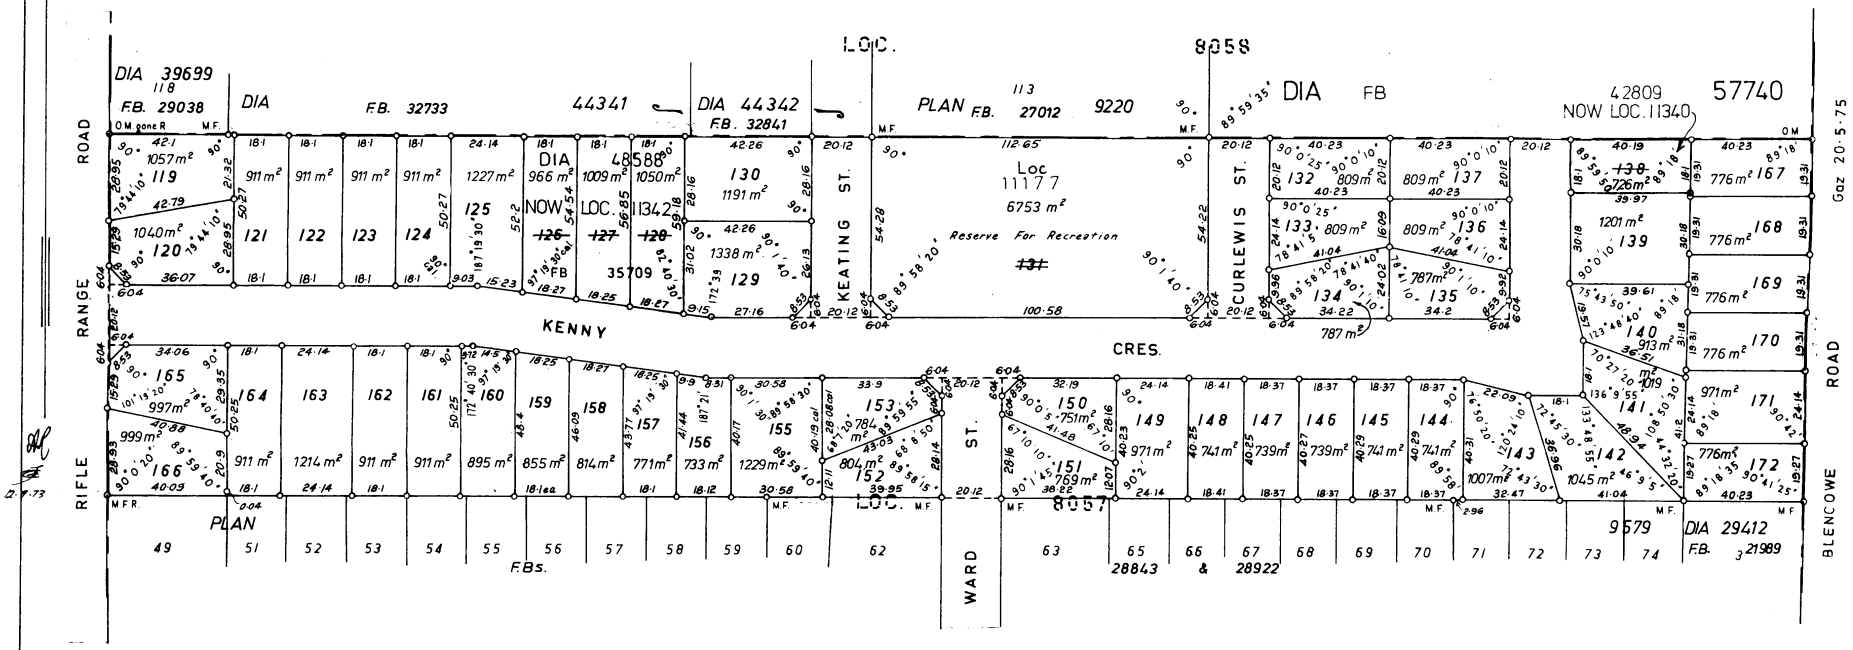

SCALE
10 0 10 20 30 40 50 60 70 80 90 100 m
ALL DISTANCES ARE IN METRES

CI

PLAN 10699